


## Exhibit A

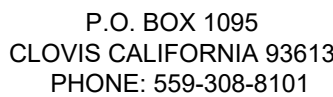

© AMCO ENGINEERING

All design and ideas on these drawings are for use on the specified project and are not to be duplicated or published in any form without the written consent of AMCO Engineering

228 SOUTH LILLIAN AVE.  
FRESNO, CA 93727  
Main: 559.286.1270 / Fax: n/a

REF DBC COMM 05/13/20

[illegible]

|  |  |
|--|--|
|  |  |
|--|--|

|  |  |
|--|--|
|  |  |
|  |  |

|  |  |
|--|--|
|  |  |
|--|--|

|  |  |
|--|--|
|  |  |
|--|--|

|  |  |
|--|--|
|  |  |
|--|--|

|  |  |
|--|--|
|  |  |
|--|--|

[illegible]

ENGINEER'S SEAL

PROJECT ADDRESS

ESNO, CA 93722

Street Title

/FR SHEET

[illegible]

**A 001**

300010

**3484 W. SHIELDS AVENUE FRESNO, CA. 93722**  
**36 UNIT APARTMENT COMPLEX**

## SITE KEY NOTES

| #     | DESCRIPTION   |       |
|-------|---|-------|
| S1001 | EXISTING CITY CONCRETE CURB AND GUTTER.   |       |
| S1002 | EXISTING CITY CONCRETE SIDEWALK.   | S1154 |
| S1005 | EXISTING ADJACENT PARKWAY   | S1159 |
| S1006 | PROPOSED DRIVEWAY APPROACH PER CITY OF FRESNO STD. P-6 & P-2.   |       |
| S1007 | PROPOSED STREET LIGHTING POLE PER PW STD. E-1 & E7A.   |       |
| S1008 | DIRECTIONAL ARROW PAINTED ON PAVING TYPICAL AS INDICATED ON PLANS.   |       |
| S1012 | PROPOSED PARKING LOT ASPHALT CONCRETE PAVING OVER PREPARED BASE PER CITY OF FRESNO PUBLIC WORKS STANDARDS. P-21, P-22 & P-23.                                                                                    | S1162 |
| S1014 | PROPOSED 6'-0" HIGH WOOD FENCE AT PROPERTY LINE PER CITY OF FRESNO STDS.   |       |
| S1017 | 8'-0" WIDE ACCESSIBLE UNLOADING SPACE WITH WARPED CONCRETE WHEEL CHAIR RAMP AND STRIPING TO COMPLY WITH THE TITLE 24 ACCESSIBILITY STANDARDS.                                                                    | S1163 |
| S1018 | "ACCESSIBLE PARKING ONLY" SIGN POLE MOUNTED AT +80" ABOVE CURB WITH "VAN ACCESSIBLE" SIGNAGE BELOW PER TITLE 24 ACCESSIBILITY STANDARDS.                                                                         |       |
| S1020 | DELETED.   | S1175 |
| S1021 | CONCRETE CURB RAMP-MEDIUM BROOM FINISH. MAX. 1:12 SLOPE WITH TRUNCATED DOMES LOCATED AT THE BOTTOM OF THE SLOPE.                                                                                                 | S1176 |
| S1022 | LOCATION OF 6'-0" HIGH SPLIT FACED CONCRETE MASONRY TRASH ENCLOSURE. PROVIDE 6'-0" HIGH METAL GATES. P-33A & P-33B.                                                                                              | S1177 |
| S1023 | PLANTING AND IRRIGATION. SEE LANDSCAPE DRAWINGS FOR ADDITIONAL INFORMATION.   |       |
| S1024 | MONUMENT SIGN W/BASE. SIGN PORTION PROVIDED BY SIGN CONTRACTOR.   | S1178 |
| S1025 | LOOP TYPE BIKE RACK SET IN CONCRETE BASE. PROVIDE SPACE FOR 3 BIKES, MIN.   | S1188 |
| S1026 | ACCESSIBLE PARKING STALLS, SIGNAGE, UNLOADING AISLE, AND RAMPS. VERIFY COMPLIANCE WITH CURRENT ACCESSIBILITY CODE.                                                                                               | S1189 |
| S1040 | 30'-0"x30'-0" VISIBILITY TRIANGLE TO HAVE NO ENCROACHMENTS OVER 3'-0" IN HEIGHT WITHIN ITS PERIMETERS.   | S1190 |
| S1069 | PROVIDE A 48" WIDE MARKED CROSSING (CROSSWALK) TO IDENTIFY A PATH INTENDED FOR PEDESTRIAN USE IN CROSSING A VEHICULAR WAY. CROSSWALK SHALL BE PAINTED WITH 3" WIDE STRIPES AT 36" O.C. WITH WHITE TRAFFIC PAINT. | S1191 |
| S1150 | MAIL-BOX.   | S1192 |
| S1151 | CARPART. PROVIDE 8'-2" MIN. VERTICAL CLEAR HEIGHT DIMENSION. CONTRACTOR TO PROVIDE SHOP DRAWING AND ENGINEERING FOR DEFERRED APPROVAL.                                                                           | S1193 |
| S1153 | 6'-0" TALL PAINTED WROUGHT IRON FENCE. REFER TO ARCHITECTURAL SITE DETAILS FOR ADDITIONAL INFORMATION. GATE CONTRACTOR TO PROVIDE SHOP DRAWINGS AND ENGINEERING FOR DEFERRED APPROVAL.                           | S1194 |
|       |   | S1195 |
|       |   | S1196 |
| BUILDING 4 (single occupancy with accessory occupancies) |   |                                                                     |
|----------------------------------------------------------|---|---------------------------------------------------------------------|
| DESCRIPTION                                              | TWO STORY   | Eq. 5-1:                                                            |
| OCCUPANCY                                                | R2   | Aa = At + (NS x If)                                                 |
| CONSTRUCTION TYPE                                        | VB   | At = 21,000                                                         |
| FIRE SPRINKLER                                           | NOFPA 13R (SM w/o height increase)   | NS = 7,000                                                          |
| MAXIMUM HEIGHT                                           | 80 FEET (TABLE 504.3)   | If = 0 (No footage increase)                                        |
| ACTUAL BUILDING HEIGHT                                   | 32.5 FEET < 60 FEET   | Aa = 21,000 + (7000 x 0)                                            |
| ALLOWABLE # OF STORIES                                   | 2 (TABLE 504.4)   | Aa = 21,000 (PER STORY)                                             |
| STORIES                                                  | 2   |                                                                     |
| ALLOWABLE AREA<br>(No area increase)                     | 21,000 PER STORY (TABLE 506.2)   |                                                                     |
|                                                          | 63,000 SF PER BUILDING   |                                                                     |
| BUILDING AREA PER STORY                                  | 2,536 < 2,536   | TOTAL ALLOWABLE BUILDING AREA, 63,000 S.F.                          |
| GROSS AREA                                               | 10,876 S.F. < 63,000 S.F.   |                                                                     |
| FIRE RESISTANCE RATING                                   | 0-HOUR (CBC 2022 TABLE 602)   |                                                                     |
|                                                          | Where the fire separation distance is greater than or equal to 5 feet but less than 10 feet the exterior walls shall have a fire resistance rating of not less than 1 hour. See site. | Total Conditioned Area Per Story = 2,536 S.F.                       |
|                                                          | A-2000, A-2100 & A-2100.   | Total Conditioned Area Per building = 5,072 S.F.                    |
|                                                          |   | Deck Area Per building = 288 S.F. (72 S.F. Per Unit)                |
|                                                          |   | Breezeway Area = 2,078 S.F.                                         |
|                                                          |   | Total Area Under Roof = 5,072 + 288 + 95 = 5,455 S.F. < 63,000 S.F. |

| BUILDING 5 (single occupancy with accessory occupancies) |   |   |
|----------------------------------------------------------|---|---|
| DESCRIPTION                                              | 1. TWO STORY   | Eq. 5-1:   |
| OCCUPANCY                                                | R2   | Aa = 21 (000)   |
| CONSTRUCTION TYPE                                        | V-B   | Aa = At + (NS x If)   |
| FIRE SPRINKLER                                           | NFPA 13R (SM w/o height increase)   | At = 21 (000)   |
| MAXIMUM HEIGHT                                           | 80 FEET (TABLE 504.3)   | NS = 7 (000)   |
| ACTUAL BUILDING HEIGHT                                   | 32.5 FEET < 80 FEET   | If = 0 (No footage increase)   |
| ALLOWABLE # OF STORIES                                   | 3 (TABLE 504.4)   | Aa = 21(000 + 7000 x 0)   |
| STORIES                                                  | 2   | Aa = 21(00) (PER STORY)   |
| ALLOWABLE AREA<br>(No area increase)                     | 21,000 PER STORY (TABLE 506.2)<br>63,000 S.F. PER BUILDING   |   |
| BUILDING AREA PER STORY                                  | 2,536 < 21,000   | TOTAL ALLOWABLE BUILDING AREA, 63,000 S.F.   |
| GROSS AREA                                               | 10,876 S.F. < 63,000 S.F.   |   |
| FIRE RESISTANCE RATING                                   | 0-HOUR (CBC 2022 TABLE 602)<br>Where the fire separation distance is greater than or equal to 5 feet but less than 10 feet the exterior walls shall have a fire resistance rating of not less than 1-hour. See site.<br>A-2000, A-2100 & A-2100. | Total Conditioned Area Per Story = 2,536 S.F.<br>Total Conditioned Area Per building = 5,072 S.F.<br>Deck Area Per building = 288 S.F. (72.8 % Per Unit)<br>Breezeway Area = 95 S.F.<br>Total Area Under Roof = 5,072 + 288 + 95 = 5,455 S.F. < 63,000 S.F. |

| BUILDING 6 (single occupancy with accessory occupancies) |   |   |
|----------------------------------------------------------|---|---|
| DESCRIPTION                                              | TWO STORY   | Eq. 5-1:   |
| OCCUPANCY                                                |   | $Aa = At + (Ns \times f)$   |
| CONSTRUCTION TYPE                                        | VBFA   | $At = 2000$   |
| FIRE SPRINKLER                                           | NFPA 13R (SM w/ height increase)   | $Ns = 7,000$   |
| MAXIMUM HEIGHT                                           | 80 FEET (TABLE 504.3)   | If = 0 (No footage increase)   |
| ACTUAL BUILDING HEIGHT                                   | 32.5 FEET + 60 FEET   | $Aa = 21000 + (7000 \times 0)$   |
| ALLOWABLE # OF STORES                                    | 2 (TABLE 504.4)   | $Aa = 21000$ (PER STORY)   |
| STORIES                                                  | 2   |   |
| ALLOWABLE AREA<br>(No area increase)                     | 21,000 PER STORY (TABLE 506.2)<br>63,000 S.F. PER BUILDING   |   |
| BUILDING AREA PER STORY                                  | 2,536 ± 21,000   | TOTAL ALLOWABLE BUILDING AREA, 63,000 S.F.   |
| GROSS AREA                                               | 10,876 S.F. < 63,000 S.F.   |   |
| FIRE RESISTANCE RATING                                   | 0-HOUR (CBC 2022 TABLE 602)<br><br>Where the fire separation distance is greater than or equal to 5 feet but less than 10 feet the exterior walls shall have a fire resistance rating of not less than 1 hour. See site.<br><br>A-2000, A-2100 & A-2100. | <p>Total Conditioned Area Per Story = 7,136 S.F.</p> <p>Total Conditioned Area Per building = 14,272 S.F.</p> <p>Deck Area Per building = 1312 S.F. (82 S.F. Per Unit)</p> <p>Breezeway Area = 2,078 S.F.</p> <p>Total Area Under Roof = 14,272 + 1312 + 2,078 = 17,662 S.F. &lt; 63,000 S.F.</p> |

| BUILDING 7 (single occupancy with accessory occupancies) |   |                                                                          |
|----------------------------------------------------------|---|--------------------------------------------------------------------------|
| DESCRIPTION                                              | SINGLE STORY   | Eq. 5-1:                                                                 |
| OCCUPANCY                                                | B-1   | Aa = At + (NS x If)                                                      |
| CONSTRUCTION TYPE                                        | VB   | At = 21,000                                                              |
| FIRE SPRINKLER                                           | NON-SPRINKLERED   | NS = 7,000                                                               |
| MAXIMUM HEIGHT                                           | 40 FEET (TABLE 504.3)   | If = 0 (No frontage increase)                                            |
| ACTUAL BUILDING HEIGHT                                   | 32.5 FEET < 60 FEET   | Aa = 21,000 + (7,000 x 0)                                                |
| ALLOWABLE # OF STORIES                                   | 3 (TABLE 504.4)   | Aa = 21,000 (PER STORY)                                                  |
| STORIES                                                  | 1   |                                                                          |
| ALLOWABLE AREA                                           | 9,000 PER STORY (TABLE 506.2)   |                                                                          |
| BUILDING AREA PER STORY                                  | 2,536 < 9,000   | TOTAL ALLOWABLE BUILDING AREA, 63,000 S.F.                               |
| GROSS AREA                                               | 10,876 S.F. < 63,000 S.F.   |                                                                          |
| FIRE RESISTANCE RATING                                   | 2-HOUR (CBC 2022 TABLE 602)   |                                                                          |
|                                                          | Where the fire separation distance is greater than or equal to 5 feet but less than 10 feet the exterior walls shall have a fire resistance rating of not less than 1-hour. See site. | Total Conditioned Area Per Story = 7,136 S.F.                            |
|                                                          | A-2000, A-2100 & A-2100.   | Total Conditioned Area Per building = 14,272 S.F.                        |
|                                                          |   | Deck Area Per building = 1312 S.F. (82 S.F. Per Unit)                    |
|                                                          |   | Breezeway Area = 2,078 S.F.                                              |
|                                                          |   | Total Area Under Roof = 14,272 + 1,312 + 2,078 = 17,662 S.F. < 63,000 S. |

| BUILDING 1 (single occupancy with accessory occupancies) |   |                                            |
|----------------------------------------------------------|---|--------------------------------------------|
| DESCRIPTION                                              | 1. TWO STORY   | Eq. 5-1:                                   |
| OCCUPANCY                                                | R2   | $A_a = A_t + (N_S \times H)$               |
| CONSTRUCTION TYPE                                        | -VB   | $N_S = 1,000$                              |
| FIRE SPRINKLER                                           | NO FPA 13R (SM w/o height increase)   | $I_f = 0$ (No footage increase)            |
| MAXIMUM HEIGHT                                           | 60 FEET (TABLE 504.3)   | $A_a = 21000 + (7000 \times 0)$            |
| ACTUAL BUILDING HEIGHT                                   | 32.5 FEET < 60 FEET   | $A_a = 21000$ (PER STORY)                  |
| ALLOWABLE # OF STORIES                                   | 2 (TABLE 504.4)   |                                            |
| STORIES                                                  | 2   |                                            |
| ALLOWABLE AREA (No area increase)                        | 21,000 PER STORY (TABLE 506.2)   |                                            |
| ACTUAL BUILDING AREA PER STORY                           | 63,000 S.F. PER BUILDING   |                                            |
| GROSS AREA                                               | 2 x 336 = 21,000 S.F.   | TOTAL ALLOWABLE BUILDING AREA, 63,000 S.F. |
| FIRE RESISTANCE RATING                                   | 0-1076 S.F. < 63,000 S.F.   |                                            |
|                                                          | 0-HOUR (CBC 2022 TABLE 602)   |                                            |
|                                                          | Where the fire separation distance is greater than or equal to 5 feet but less than 10 feet the exterior walls shall have a fire resistance rating of not less than 1 hour. See site. |                                            |
|                                                          | A-2000, A-2100 & A-2100.   |                                            |
|                                                          | Total Conditioned Area Per Story = 2,536 S.F.   |                                            |
|                                                          | Total Conditioned Area Per building = 5,072 S.F.   |                                            |
|                                                          | Deck Area Per building = 288 S.F. (728 S.F. Per Unit)   |                                            |
|                                                          | Breezeway Area = 2,078 S.F.   |                                            |
|                                                          | Total Area Under Roof = 5,072 + 288 + 95 = 5,455 S.F. < 63,000 S.F.   |                                            |

| BUILDING 2 (single occupancy with accessory occupancies) |   |                                                                |
|----------------------------------------------------------|---|----------------------------------------------------------------|
| DESCRIPTION                                              | TWO STORY   | Eq. 5-1:                                                       |
| OCCUPANCY                                                | R2   | Aa = At + (Ns x If)                                            |
| CONSTRUCTION TYPE                                        | VFA   | At = 21000                                                     |
| FIRE SPRINKLER                                           | NFPA 13R (SM w/o height increase)   | Ns = 0                                                         |
| MAXIMUM HEIGHT                                           | 60 FEET (TABLE 604.3)   | If = 0 (No footage increase)                                   |
| ACTUAL BUILDING HEIGHT                                   | 32.5 FEET < 60 FEET   | Aa = 21000 + (7004 x 0)                                        |
| ALLOWABLE # OF STORIES                                   | 3 (TABLE 604.3)   | Aa = 21000 (PER STORY)                                         |
| STORIES                                                  |   |                                                                |
| ALLOWABLE AREA (No area increase)                        | 21,000 PER STORY (TABLE 506.2)   |                                                                |
|                                                          | 63,000 SF PER BUILDING   |                                                                |
| BUILDING AREA PER STORY                                  | > 536 < 21,000   | TOTAL ALLOWABLE BUILDING AREA, 63,000 S.F.                     |
| GROSS AREA                                               | > 10,876 S.F. < 63,000 S.F.   |                                                                |
| FIRE RESISTANCE RATING                                   | 0-HOUR (CBC 2202 TABLE 602)   |                                                                |
|                                                          | Where the fire separation distance is greater than or equal to 5 feet but less than 10 feet the exterior walls shall have a fire resistance rating of not less than 1-hour. See site. | Total Conditioned Area Per Story = 2,536 S.F.                  |
|                                                          | A-2000, A-2100 & A-2100.   | Total Conditioned Area Per building = 5,072 S.F.               |
|                                                          |   | Deck Area Per building = 288 S.F. (288 S.F. Per Unit)          |
|                                                          |   | Breezeway Area = 2,078 S.F.                                    |
|                                                          |   | Total Area Under Roof = 5,072 + 228 = 5,455 S.F. < 63,000 S.F. |

| BUILDING 3 (single occupancy with accessory occupancies) |   |                                            |
|----------------------------------------------------------|---|--------------------------------------------|
| DESCRIPTION                                              | TWO STORY   | Eq. 5-1:                                   |
| OCCUPANCY                                                | R2   | $A_a = A_t + (NS \times f)$                |
| CONSTRUCTION TYPE                                        | VB   | $A_t = 21,000$                             |
| FIRE SPRINKLER                                           | NFPA 13R (SM w/o height increase)   | $NS = 7,000$                               |
| MAXIMUM HEIGHT                                           | 60 FEET (TABLE 504.3)   | If = 0 (No footage increase)               |
| ACTUAL BUILDING HEIGHT                                   | 32.5 FEET < 60 FEET   | $A_a = 21,000 + (7,000 \times 0)$          |
| ALLOWABLE # OF STORIES                                   | 2 (TABLE 504.4)   | $A_a = 21,000$ (PER STORY)                 |
| STORIES                                                  | 2   |                                            |
| ALLOWABLE AREA<br>(No area increase)                     | 21,000 PER STORY (TABLE 506.2)   |                                            |
|                                                          | 63,000 SF PER BUILDING   |                                            |
| BUILDING AREA PER STORY                                  | 2,536 < 21,000   | TOTAL ALLOWABLE BUILDING AREA, 63,000 S.F. |
| GROSS AREA                                               | 10,876 S.F. < 63,000 S.F.   |                                            |
| FIRE RESISTANCE RATING                                   | 0-HOUR (CBC 2022 TABLE 602)   |                                            |
|                                                          | Where the fire separation distance is greater than or equal to 5 feet but less than 10 feet the exterior walls shall have a fire resistance rating of not less than 1-hour. See site. |                                            |
|                                                          | A-2000, A-2100 & A-2100.   |                                            |
|                                                          | Total Conditioned Area Per Story = 2,536 S.F.   |                                            |
|                                                          | Total Conditioned Area Per building = 5,072 S.F.   |                                            |
|                                                          | Deck Area Per building = 288 S.F. (Per Unit)   |                                            |
|                                                          | Breezeway Area = 2,078 S.F.   |                                            |
|                                                          | Total Area Under Roof = 5,072 + 288 + 95 = 5,445 S.F. < 63,000 S.F.   |                                            |



APPL. NO. P24-04504 EXHIBIT A-2 DATE 10/29/05

PLANNING REVIEW BY \_\_\_\_\_ DATE \_\_\_\_\_

TRAFFIC ENG. \_\_\_\_\_ DATE \_\_\_\_\_

APPROVED BY \_\_\_\_\_ DATE \_\_\_\_\_

CITY OF FRESNO DARM DEPT

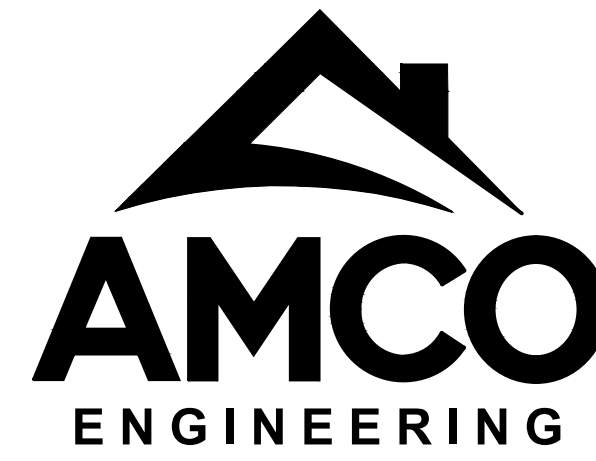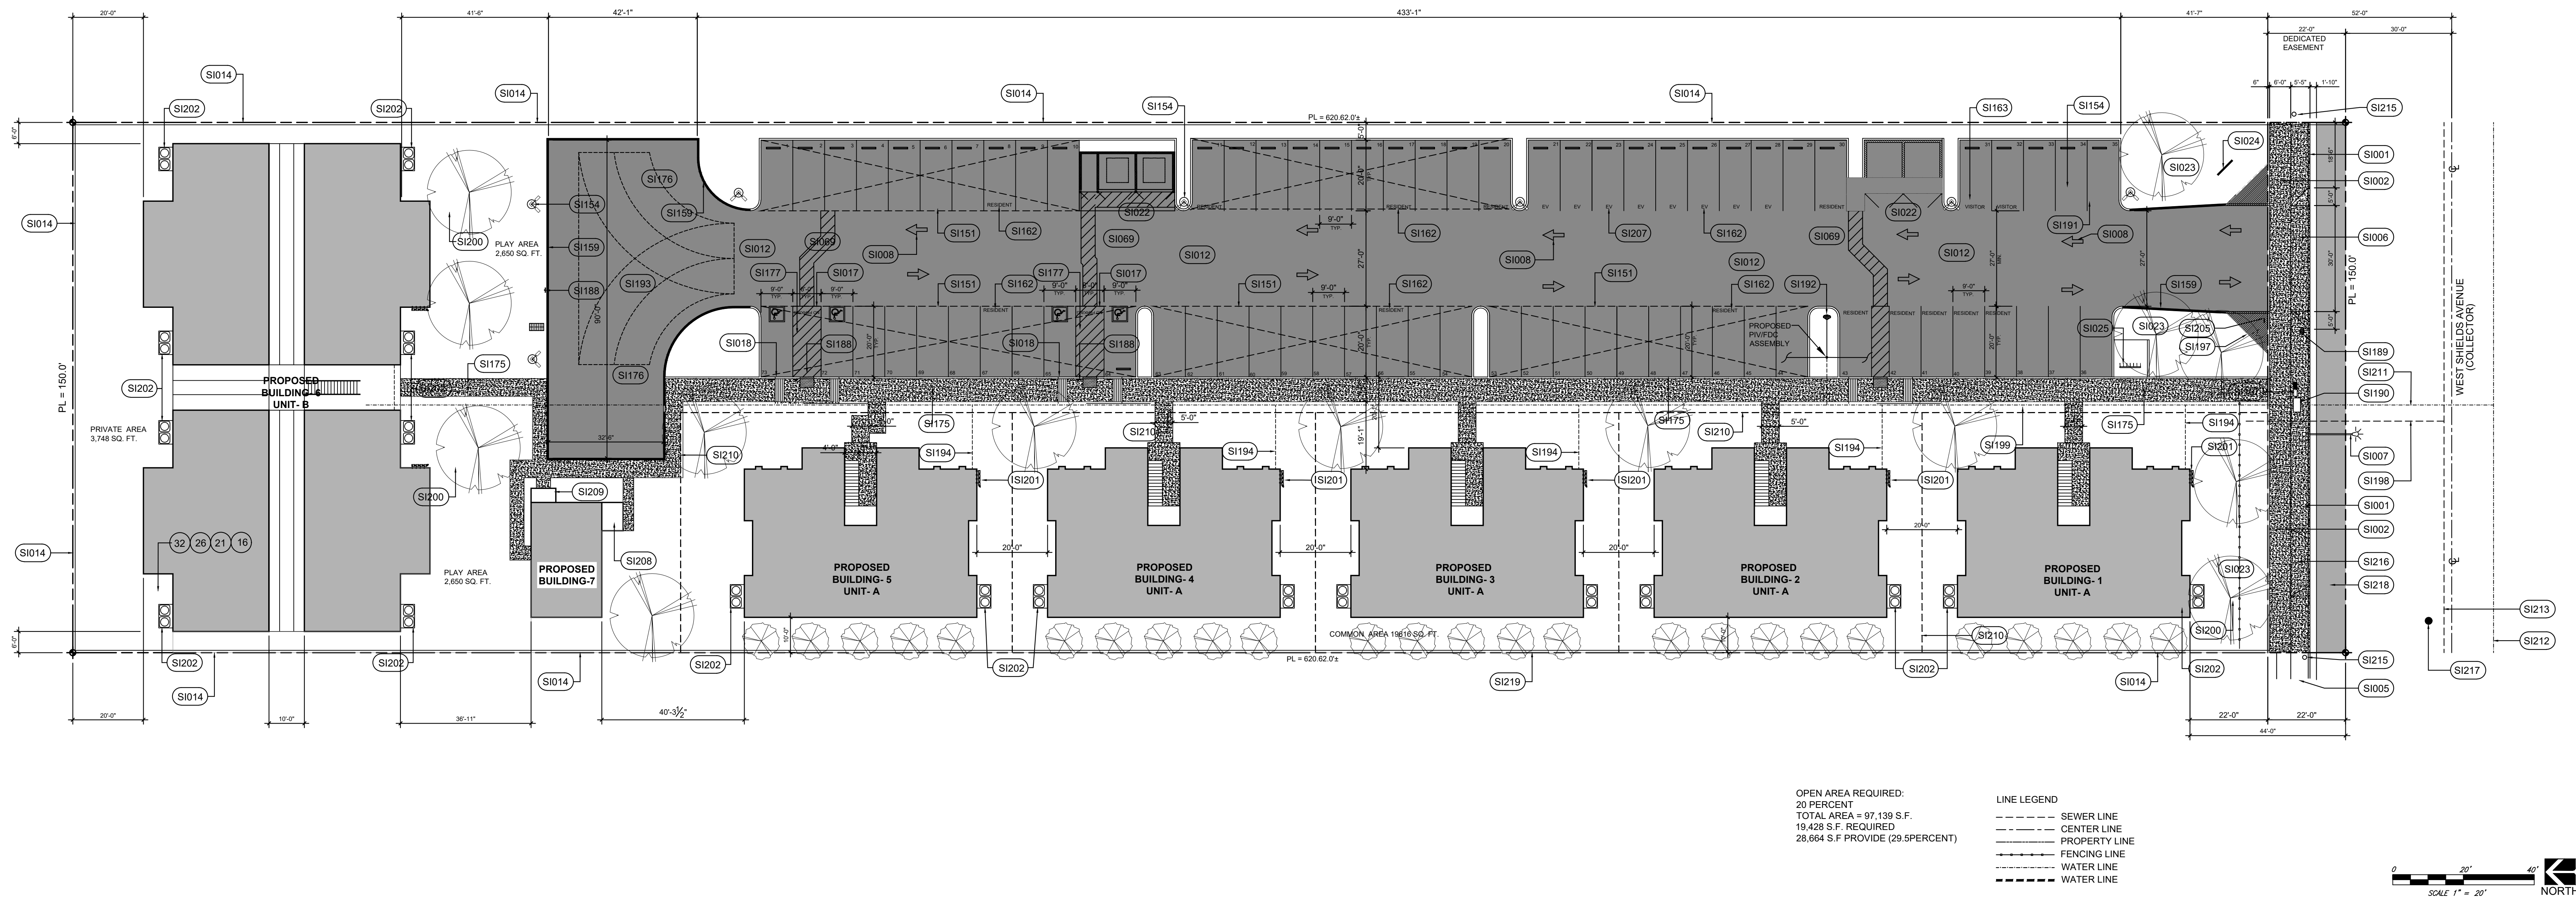

P.O. BOX 1095  
CLOVIS CALIFORNIA 93613  
PHONE: 559-308-8101

JAMES N. COZAD, P.E.

© AMCO ENGINEERING

All design and ideas on these drawings are for use on the specified project and are not to be duplicated or published in any form without the written consent of AMCO Engineering

OWNER:  
SUKHMINDER SINGH  
PAWANDEEP KAUR

228 SOUTH LILLIAN AVE.  
FRESNO, CA 93727  
Main: 559.286.1270 / Fax: n/a

DRAWINGS PREPARED FOR:

SUKHMINDER SINGH  
PAWANDEEP KAUR

[illegible]

ENGINEER'S SEAL

CITY STAMP

PROJECT ADDRESS

3484 W. SHIELDS AVENUE  
FRESNO, CA 93722

SHEET TITLE

## SITE PLAN

JOB #AMG047  
SCALE: 1" = 20'  
DRAWN BY: AM  
APPROVED BY: JC  
DATE: MAY/2024

SHEET NO.  
A-002

OFFICE:AMGAMCO0012



P.O. BOX 1095  
CLOVIS CALIFORNIA 93613  
PHONE: 559-308-8101

JAMES N. COZAD, P.E.

AMCO ENGINEERING

All design and ideas on these drawings are for use on the specified project and are not to be duplicated or published in any form without the written consent of AMCO Engineering

OWNER:

SUKHMINDER SINGH  
PAWANDEEP KAUR

228 SOUTH LILLIAN AVE.  
FRESNO, CA 93727  
Main: 559.286.1270 / Fax: n/a

DRAWINGS PREPARED FOR:

SUKHMINDER SINGH  
PAWANDEEP KAUR

REVISIONS

| NO. | DESCRIPTION  | DATE     |
|-----|--------------|----------|
| 1   | PER DRC COMM | 05/13/23 |
|     |              |          |
|     |              |          |
ENGINEER'S SEAL

CITY STAMP

PROJECT ADDRESS

3484 W. SHIELDS AVENUE  
FRESNO, CA 93722


SHEET TITLE

FIRST FLOOR  
PLAN  
BUILDING 1-5


JOB #AMG047  
DRAWN BY: AM  
APPROVED BY: JC  
DATE: MAY/2024

SHEET NO.  
A-100

OFFICE:AMGAMCO0012

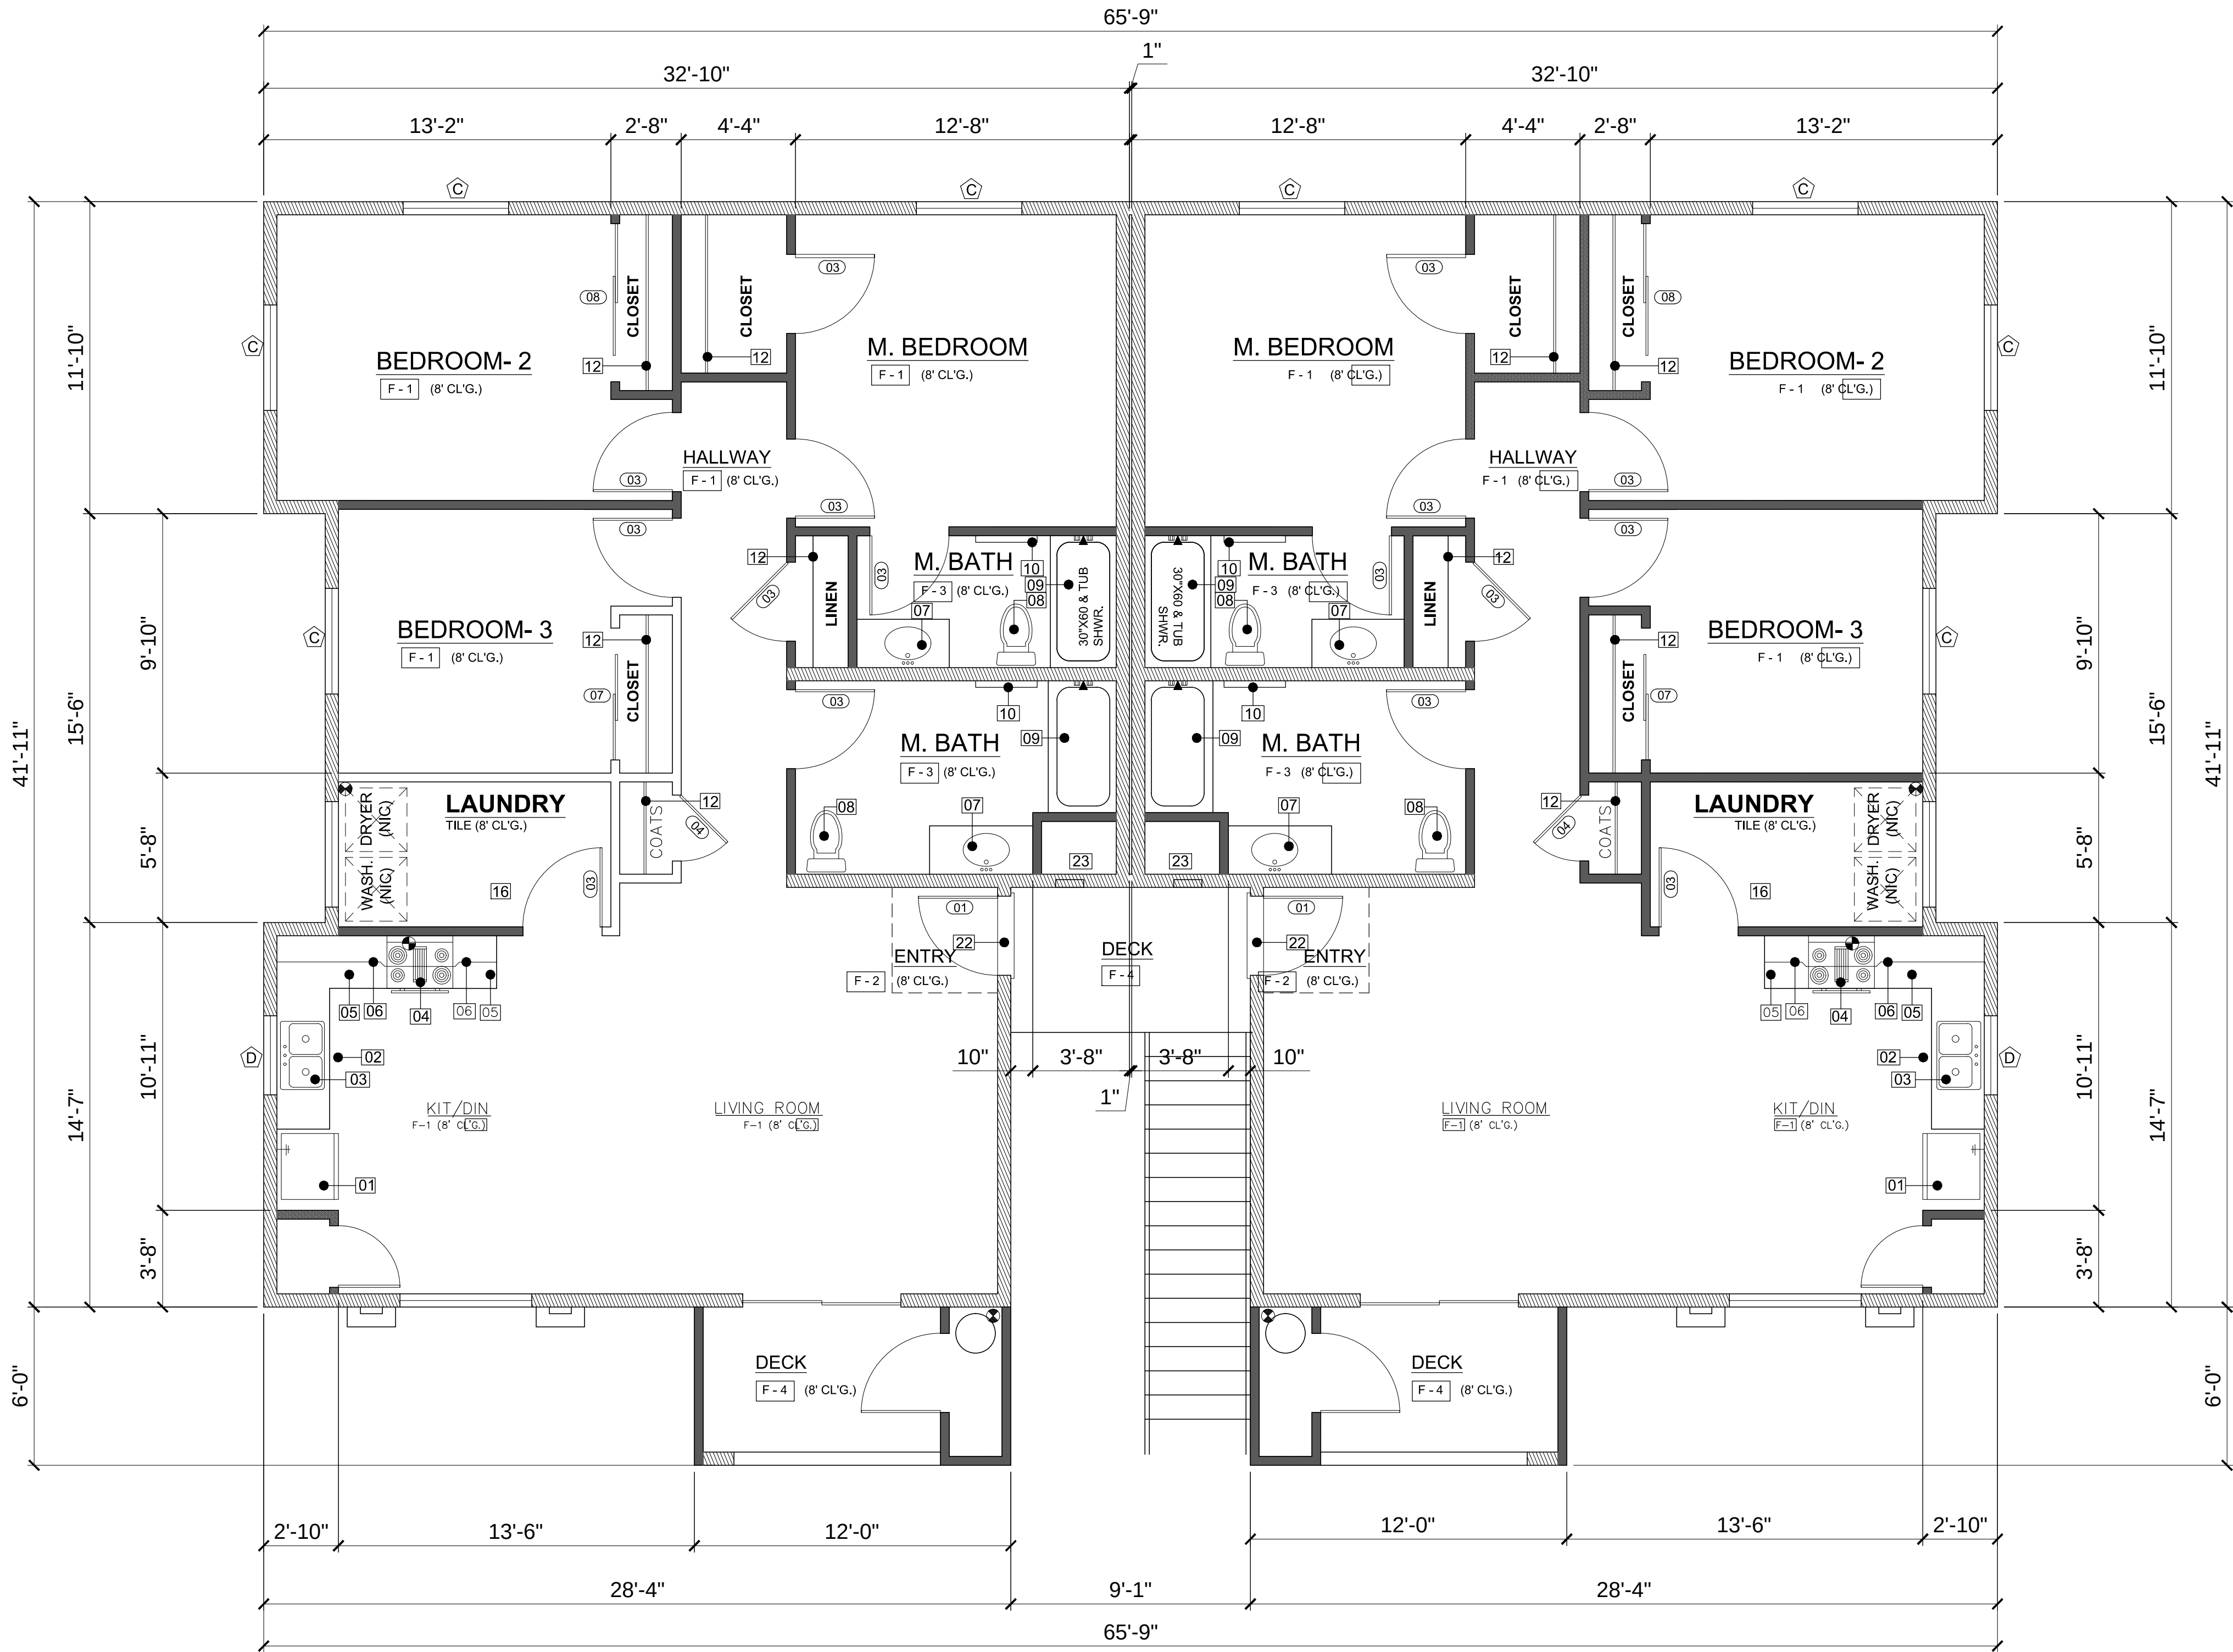

APPL. NO. P24-04504 EXHIBIT F-1 DATE 9/26/25  
PLANNING REVIEW BY \_\_\_\_\_ DATE \_\_\_\_\_  
TRAFFIC ENG. \_\_\_\_\_ DATE \_\_\_\_\_  
APPROVED BY \_\_\_\_\_ DATE \_\_\_\_\_  
CITY OF FRESNO DARM DEPT

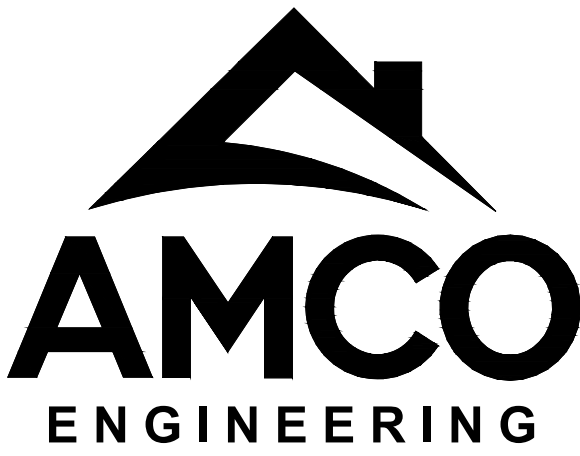

P.O. BOX 1095  
CLOVIS CALIFORNIA 93613  
PHONE: 559-308-8101

JAMES N. COZAD, P.E.

AMCO ENGINEERING

All design and ideas on these drawings are for use on the specified project and are not to be duplicated or published in any form without the written consent of AMCO Engineering

OWNER:

SUKHMINDER SINGH  
PAWANDEEP KAUR

228 SOUTH LILLIAN AVE.  
FRESNO, CA 93727  
Main: 559.286.1270 / Fax: n/a

DRAWINGS PREPARED FOR:

SUKHMINDER SINGH  
PAWANDEEP KAUR

REVISIONS

| NO. | DESCRIPTION  | DATE     |
|-----|--------------|----------|
| 1   | PER DRC COMM | 05/13/23 |
|     |              |          |
|     |              |          |
ENGINEER'S SEAL

CITY STAMP

PROJECT ADDRESS

3484 W. SHIELDS AVENUE  
FRESNO, CA 93722



SHEET TITLE

SECOND FLOOR  
PLAN  
BUILDING 1-5


JOB #AMG047  
DRAWN BY: AM  
APPROVED BY: JC  
DATE: MAY/2024

SHEET NO.  
A-200

OFFICE:AMGAMCO0012

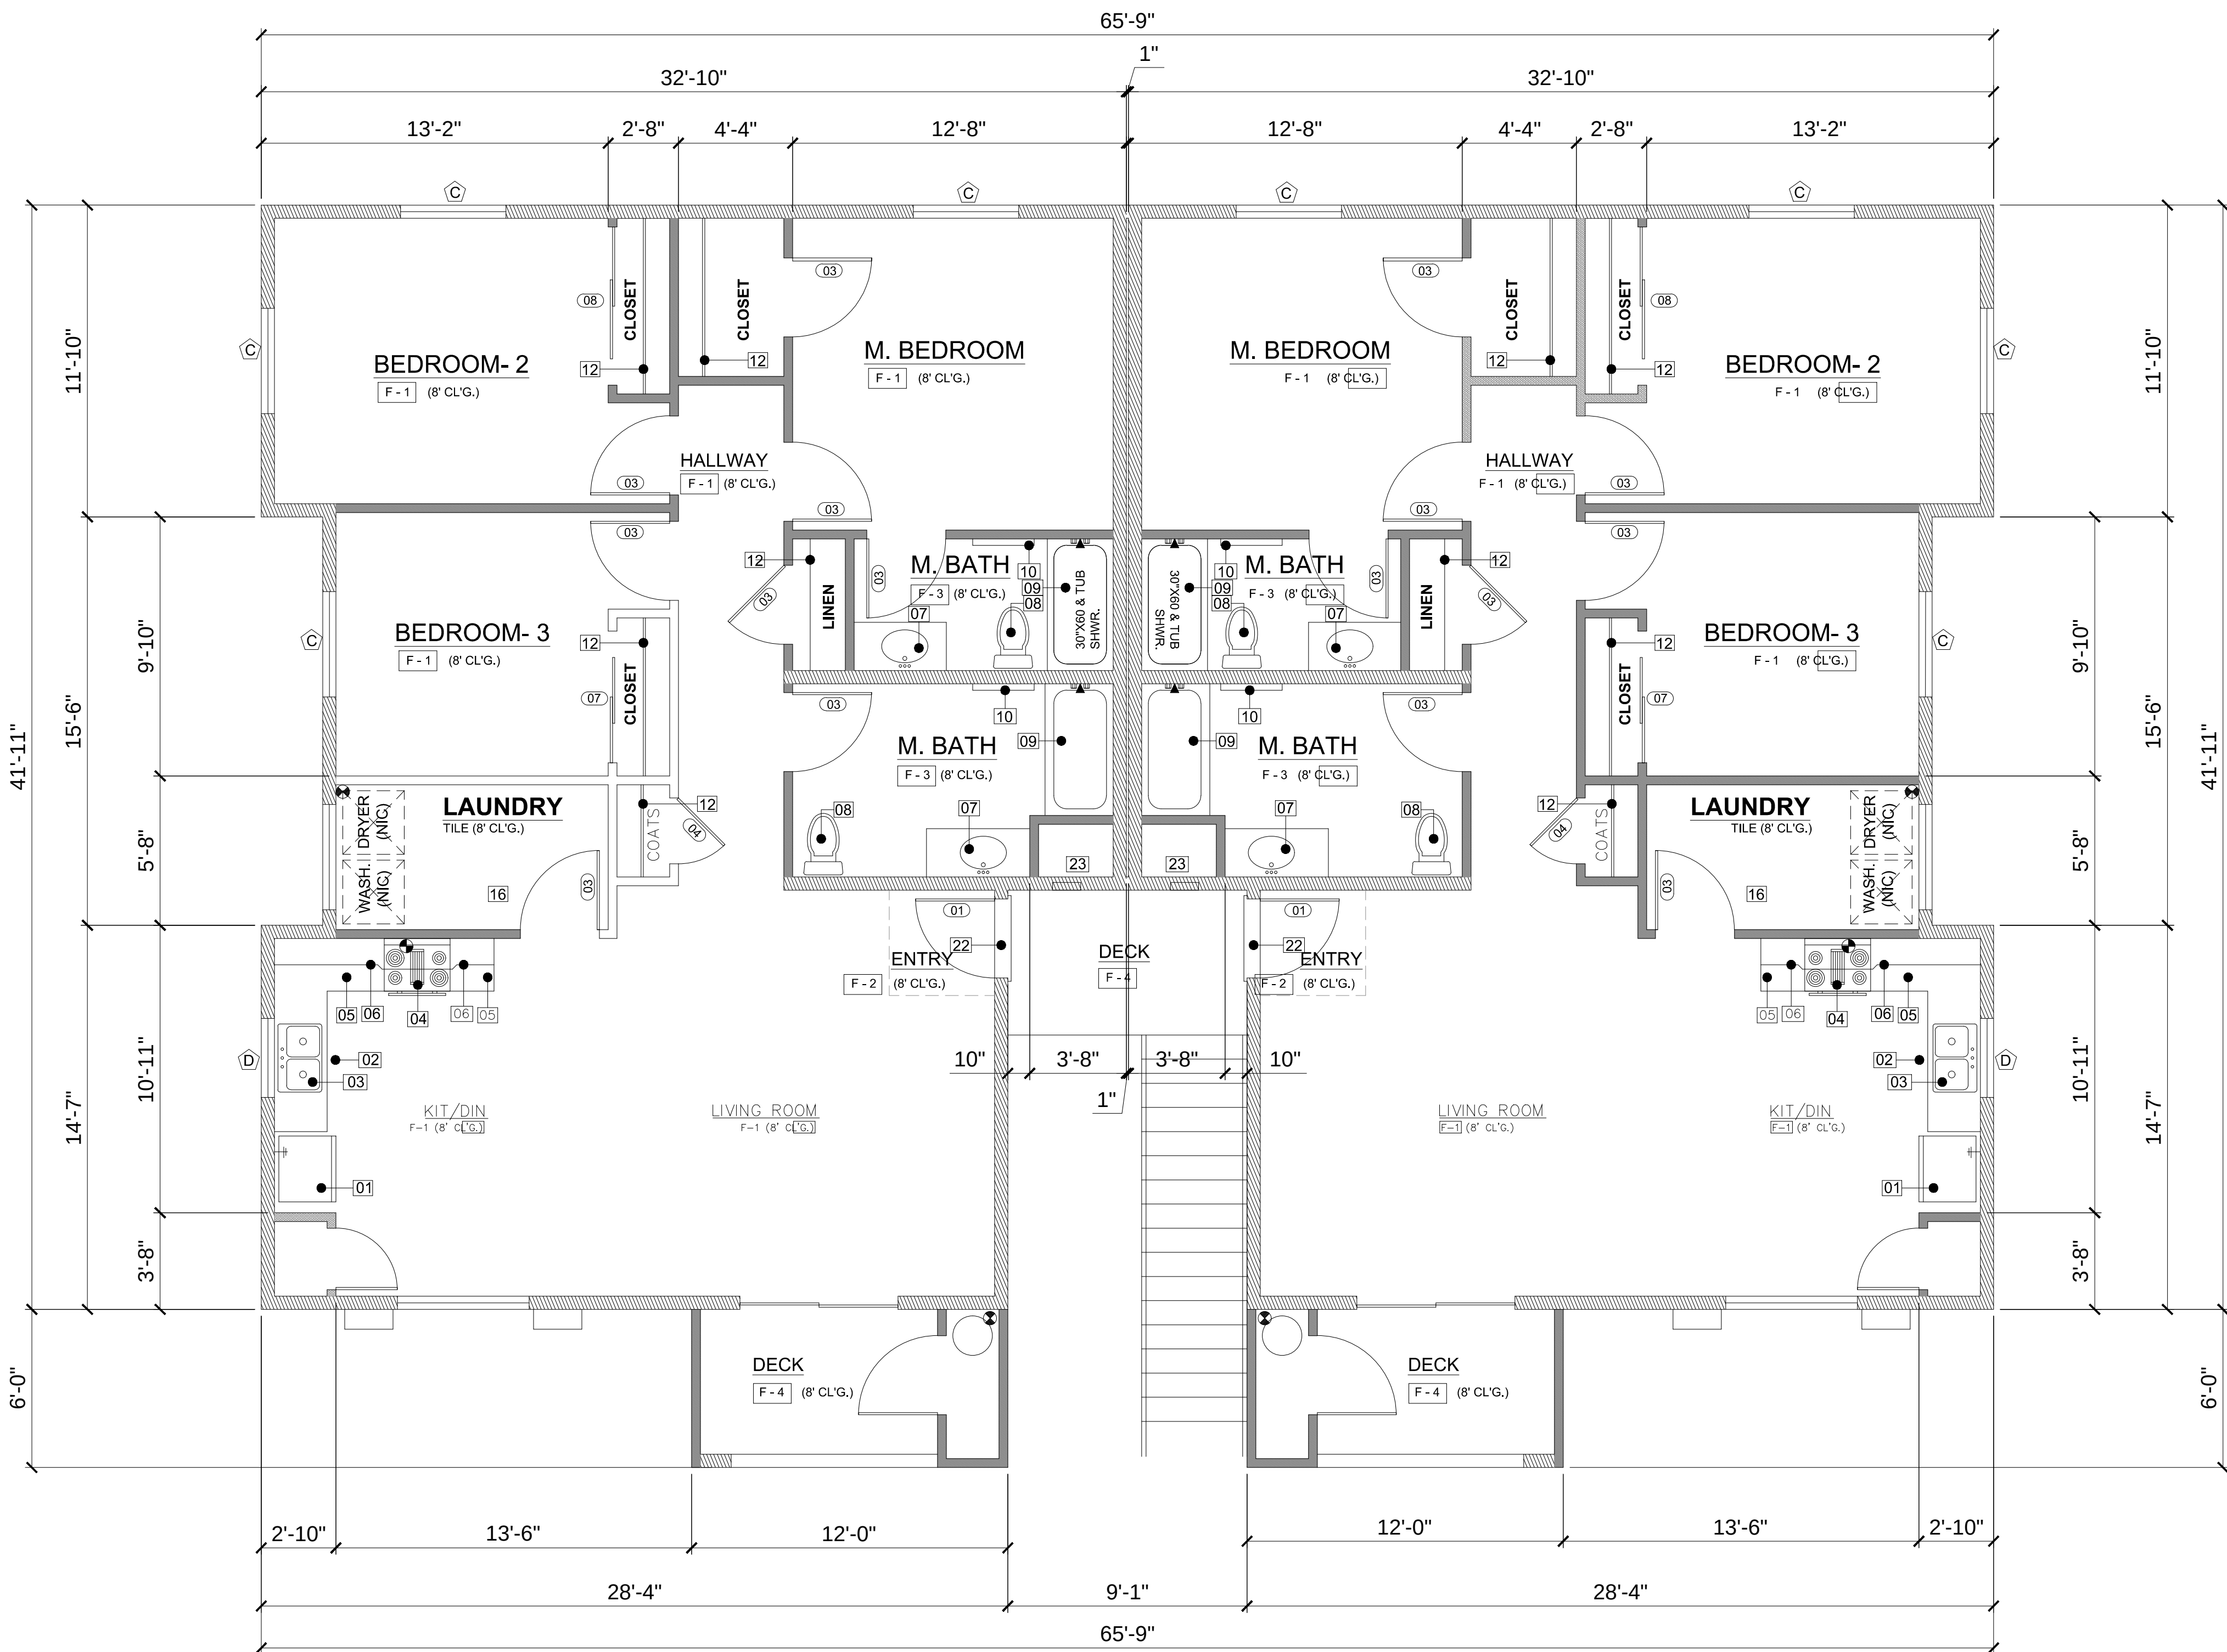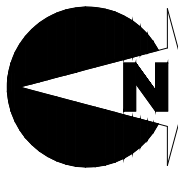

APPL. NO. P24-04504 EXHIBIT F-2 DATE 6/26/25  
PLANNING REVIEW BY DATE  
TRAFFIC ENG. DATE  
APPROVED BY DATE  
CITY OF FRESNO DARM DEPT

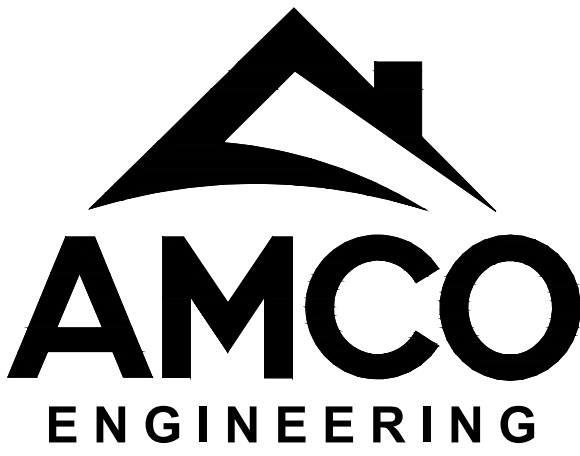

P.O. BOX 1095  
CLOVIS CALIFORNIA 93613  
PHONE: 559-308-8101

JAMES N. COZAD, P.E.

AMCO ENGINEERING

All design and ideas on these drawings are for use on the specified project and are not to be duplicated or published in any form without the written consent of AMCO Engineering

OWNER:

**SUKHMINDER SINGH  
PAWANDEEP KAUR**

228 SOUTH LILLIAN AVE.  
FRESNO, CA 93727  
Main: 559.286.1270 / Fax: n/a

DRAWINGS PREPARED FOR:

**SUKHMINDER SINGH  
PAWANDEEP KAUR**

REVISIONS

| NO. | DESCRIPTION  | DATE     |
|-----|--------------|----------|
| 1   | PER DRC COMM | 05/13/23 |
|     |              |          |
|     |              |          |
ENGINEER'S SEAL

CITY STAMP

PROJECT ADDRESS

3484 W. SHIELDS AVENUE  
FRESNO, CA 93722

SHEET TITLE

**FIRST FLOOR  
PLAN  
BUILDING 6**

JOB #AMG047

SCALE: 3/16" = 1'-0"

DRAWN BY: AM


APPROVED BY: JC

DATE: MAY/2024

SHEET NO.

**A-300**

OFFICE:AMGAMCO0012

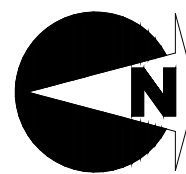


APPL. NO. P24-04504 EXHIBIT F-3 DATE 6/26/25

PLANNING REVIEW BY DATE

TRAFFIC ENG. DATE

APPROVED BY DATE

CITY OF FRESNO DARM DEPT

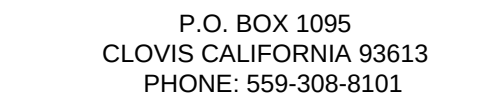

JAMES N. COZAD, P.E.

AMCO ENGINEERING

All design and ideas on these drawings are for use on the specified project and are not to be duplicated or published in any form without the written consent of AMCO Engineering

NER:

228 SOUTH LILLIAN AVE.  
FRESNO, CA 93727  
Main: 559.286.1270 / Fax: n/a

DRAWINGS PREPARED FOR:

[illegible]

ENGINEER'S SEAL


ITY STAMP


PROJECT ADDRESS

3484 W. SHIELDS AVENUE  
FRESNO, CA 93722

HEET TITLE

|   |                               |
|---|-------------------------------|
| JOB #AMG047<br>SCALE: 1/4" = 1'-0"<br>DRAWN BY: AM<br>APPROVED BY: JC<br>DATE: MAY/2024<br>OFFICE:AMGAMCO0012 | SHEET NO.<br><br><b>A-700</b> |
|---|-------------------------------|

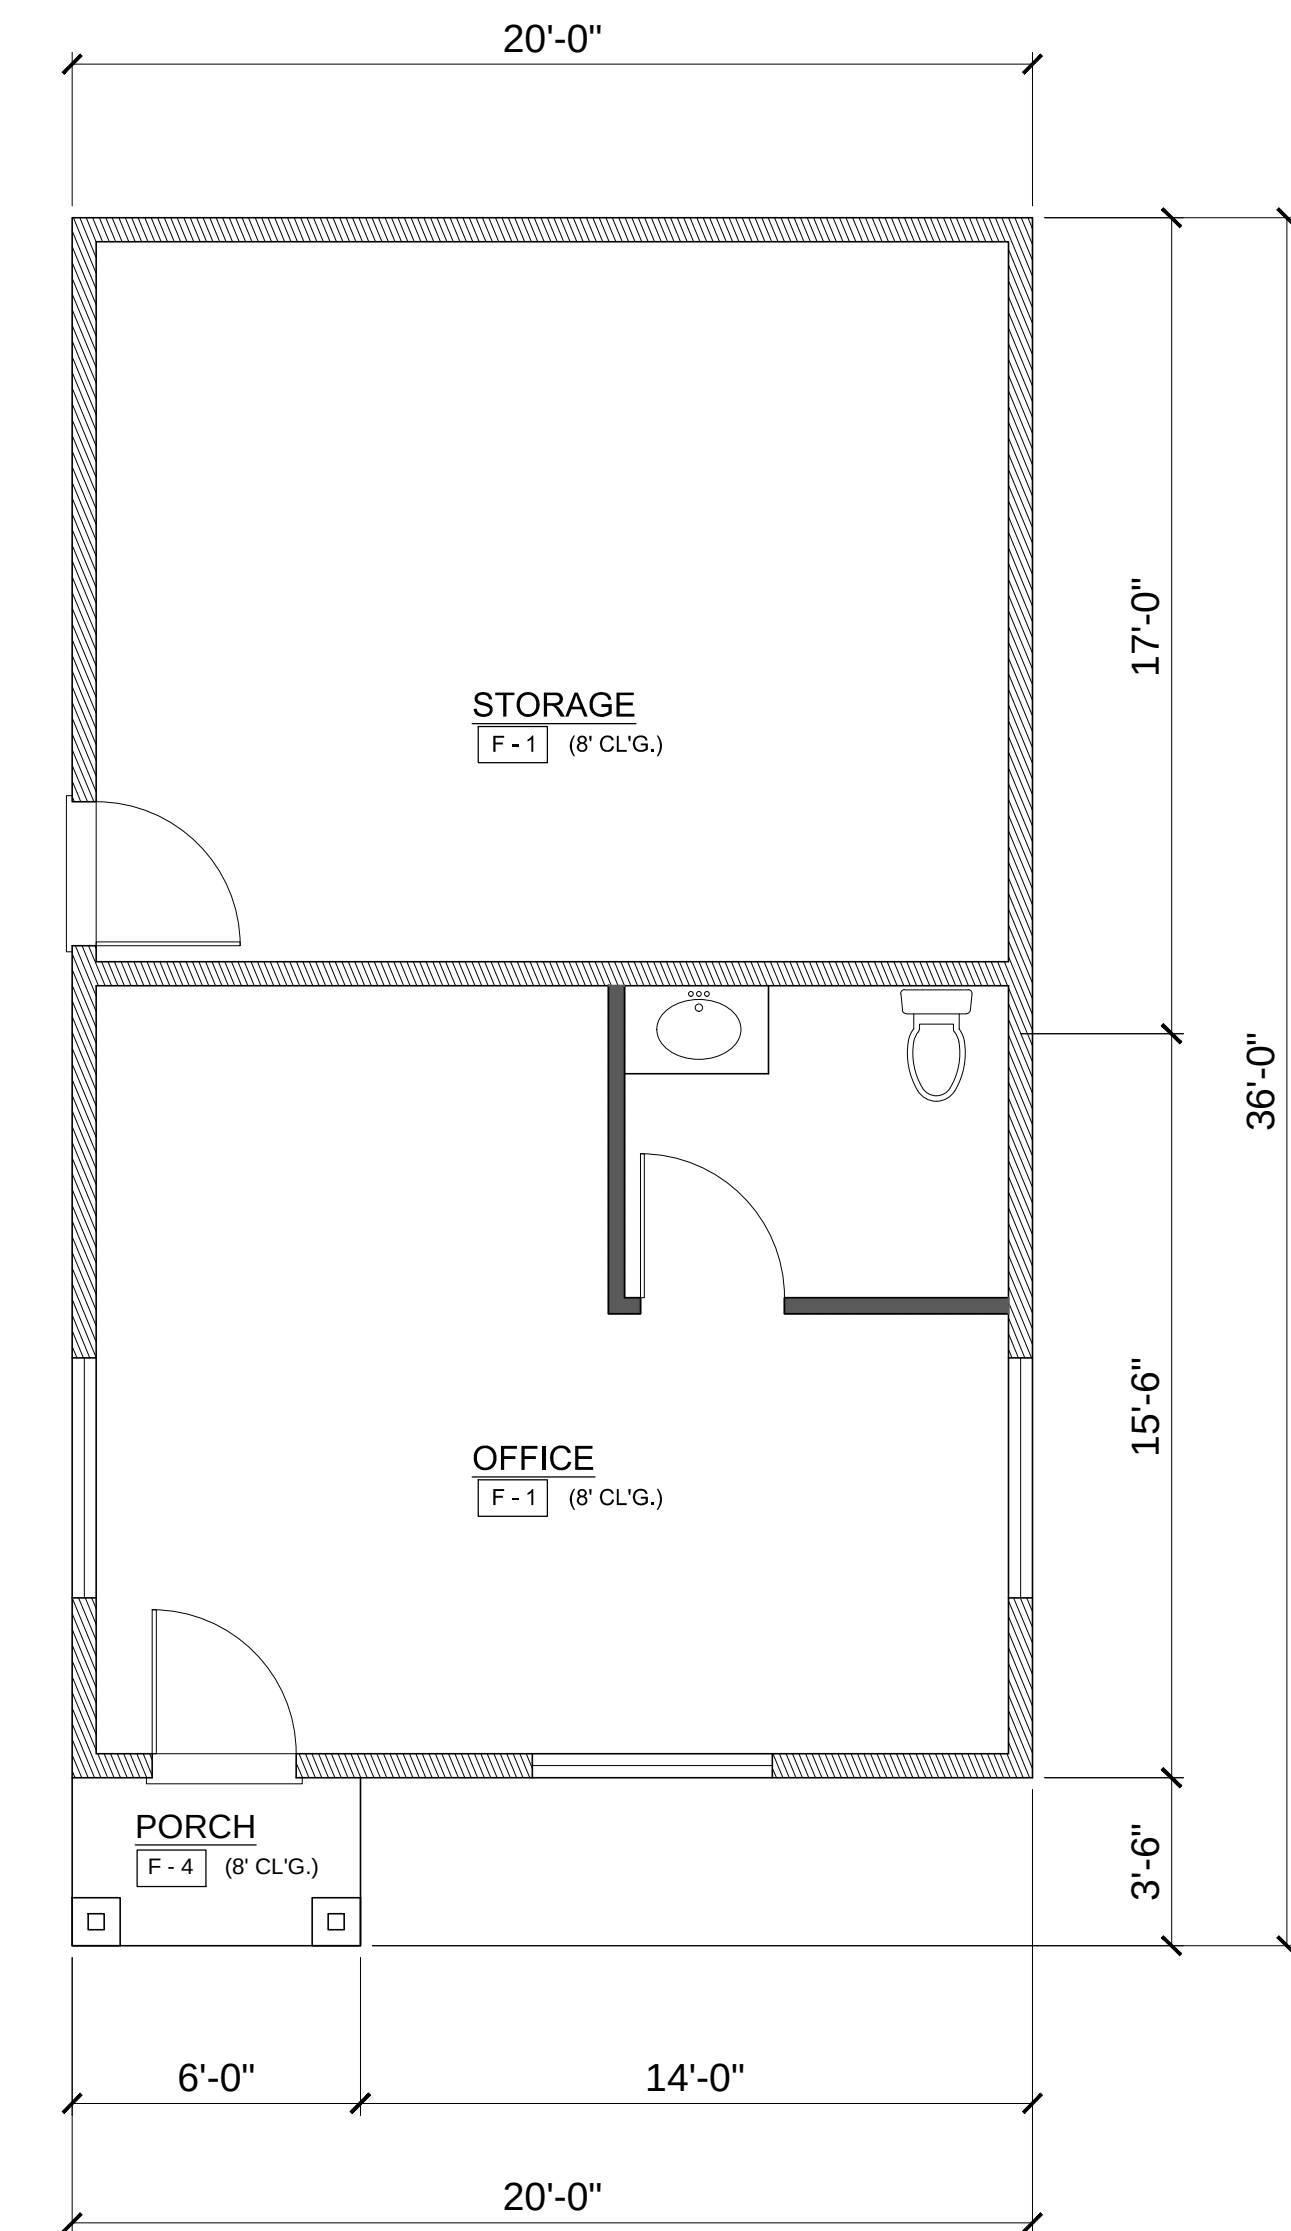

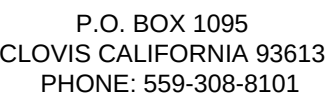

JAMES N. COZAD, P.E.

© AMCO ENGINEERING

All design and ideas on these drawings are for use on the specified project and are not to be duplicated or published in any form without the written consent of AMCO Engineering

OWNER:

28 SOUTH LILLIAN AVE  
FRESNO, CA 93727  
in: 559.286.1270 / Fax: n

DRAWINGS PREPARED FOR:

## REVISIONS

[illegible]

ENGINEER'S SEAL

CITY STAMP

PROJECT ADDRESS

SHEET TITLE

JOB #AMG047  
 SCALE: 1/4" = 1'-0"  
 DRAWN BY: AM  
 APPROVED BY: JC  
 DATE: MAY/2024

SHEET NO.

A-500

OFFICE:AMGAMCO0012

APPL. NO. P24-04504 EXHIBIT E-1 DATE 6/26/25


PLANNING REVIEW BY \_\_\_\_\_ DATE \_\_\_\_\_

TRAFFIC ENG. \_\_\_\_\_ DATE \_\_\_\_\_

APPROVED BY \_\_\_\_\_ DATE \_\_\_\_\_

CITY OF FRESNO DARM DEPT



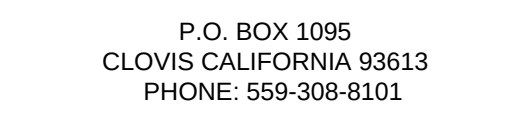

JAMES N. COZAD, P.E.

AMCO ENGINEERING

All design and ideas on these drawings are for use on the specified project and are not to be duplicated or published in any form without the written consent of AMCO Engineering

NER:

228 SOUTH LILLIAN AVE.  
FRESNO, CA 93727  
Main: 559.286.1270 / Fax: n/a

DRAWINGS PREPARED FOR:

[illegible]

ENGINEER'S SEAL

ITY STAMP

PROJECT ADDRESS

HEET TITLE

|                     |                               |
|---------------------|-------------------------------|
| DOB #AMG047         | SHEET NO.<br><br><b>A-600</b> |
| SCALE: 1/4" = 1'-0" |                               |
| RAWN BY: AM         |                               |
| APPROVED BY: JC     |                               |
| DATE: MAY/2024      |                               |
| OFFICE:AMGAMCO0012  |                               |

32'-5" RIDGE

ARCHITECTURAL SERIES  
COMP. ROOF SHINGLES  
TYPICAL


L7'-3" PLATE

3'-1" PLATE


SOUTH/FRONT

NORTH/BACK

APPL. NO. P24-04504 EXHIBIT E-2 DATE 6/26/25  
 PLANNING REVIEW BY \_\_\_\_\_ DATE \_\_\_\_\_  
 TRAFFIC ENG. \_\_\_\_\_ DATE \_\_\_\_\_  
 APPROVED BY \_\_\_\_\_ DATE \_\_\_\_\_  
**CITY OF FRESNO DARM DEPT**

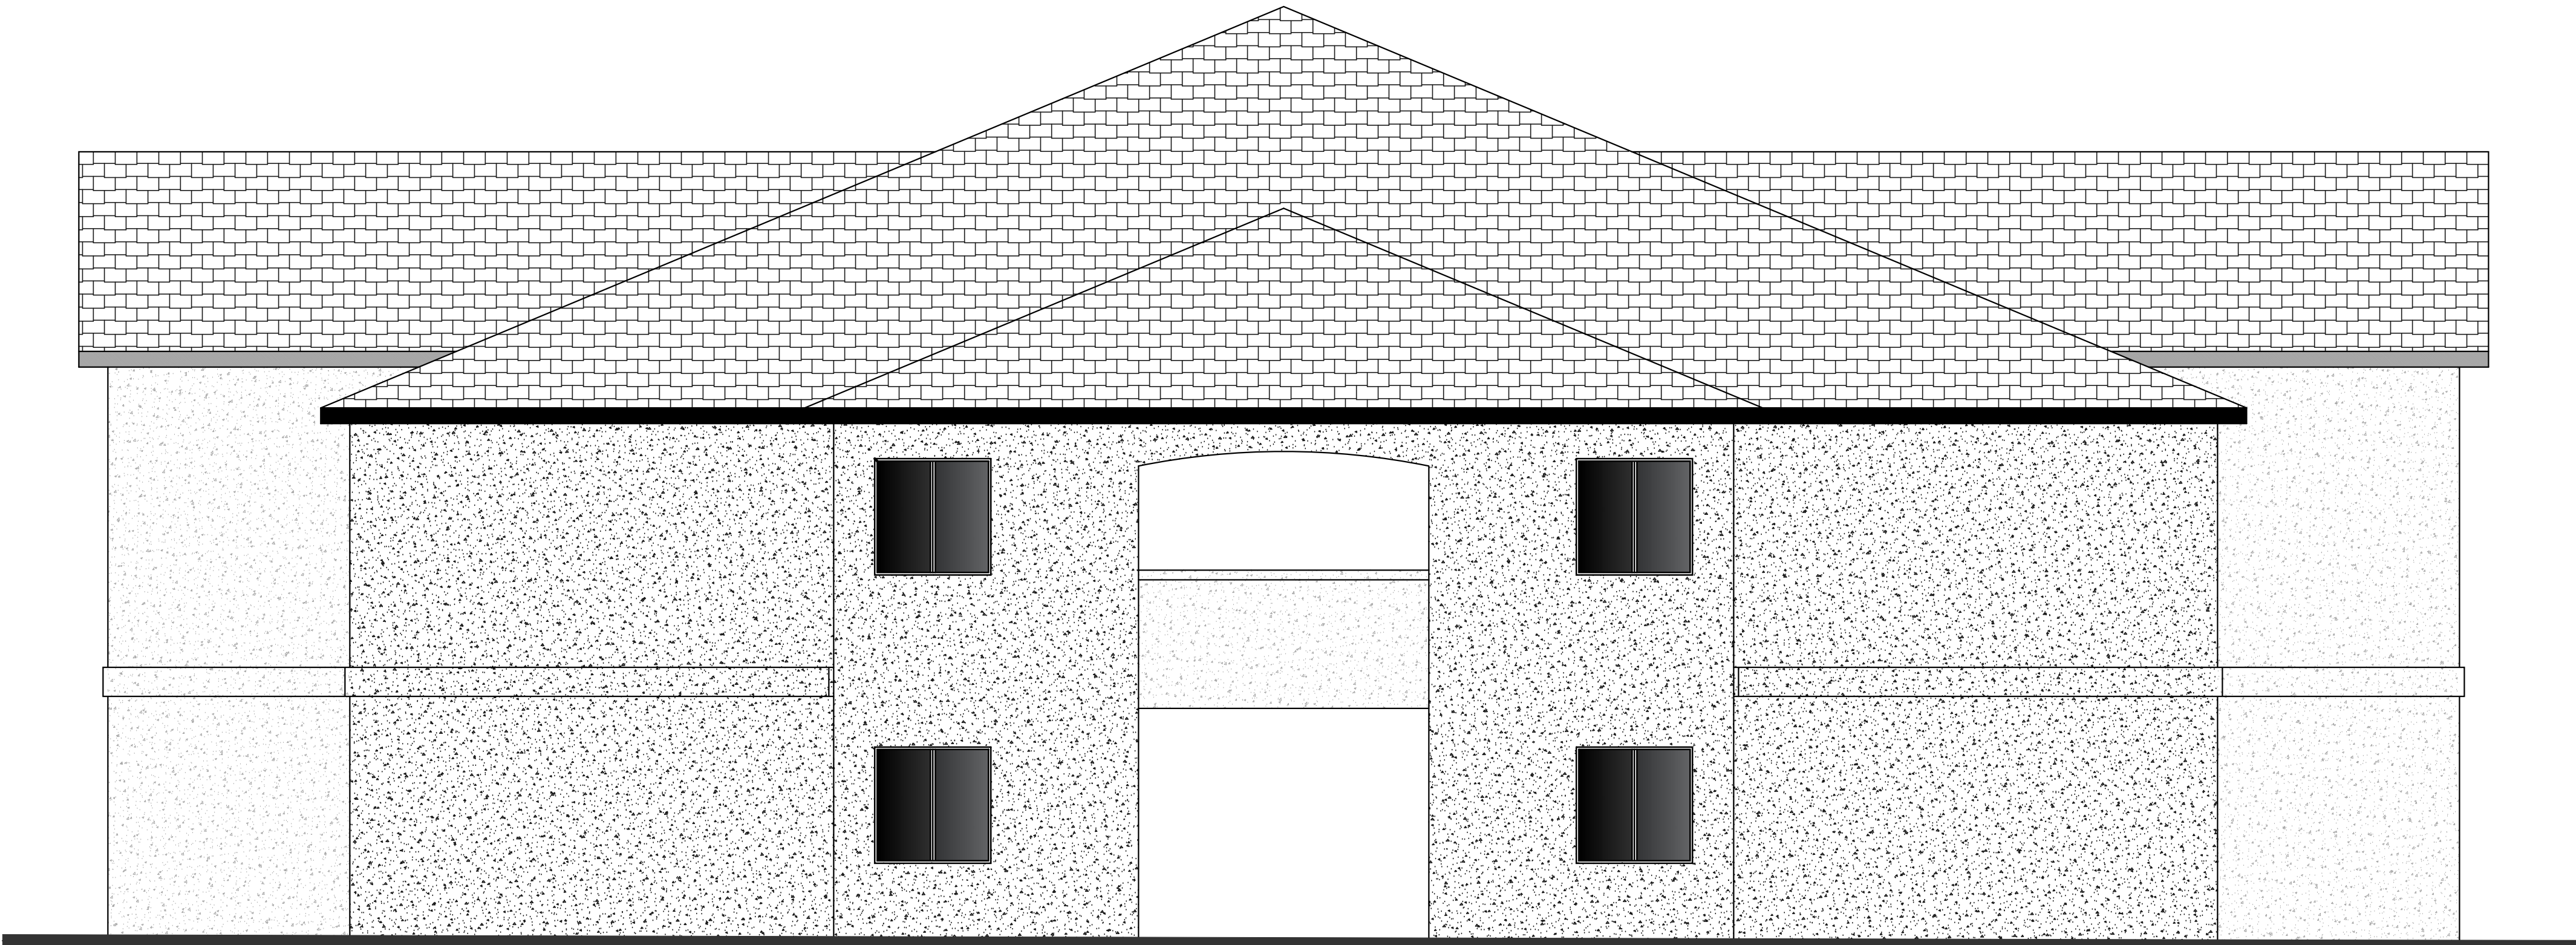

EAST/RIGHT

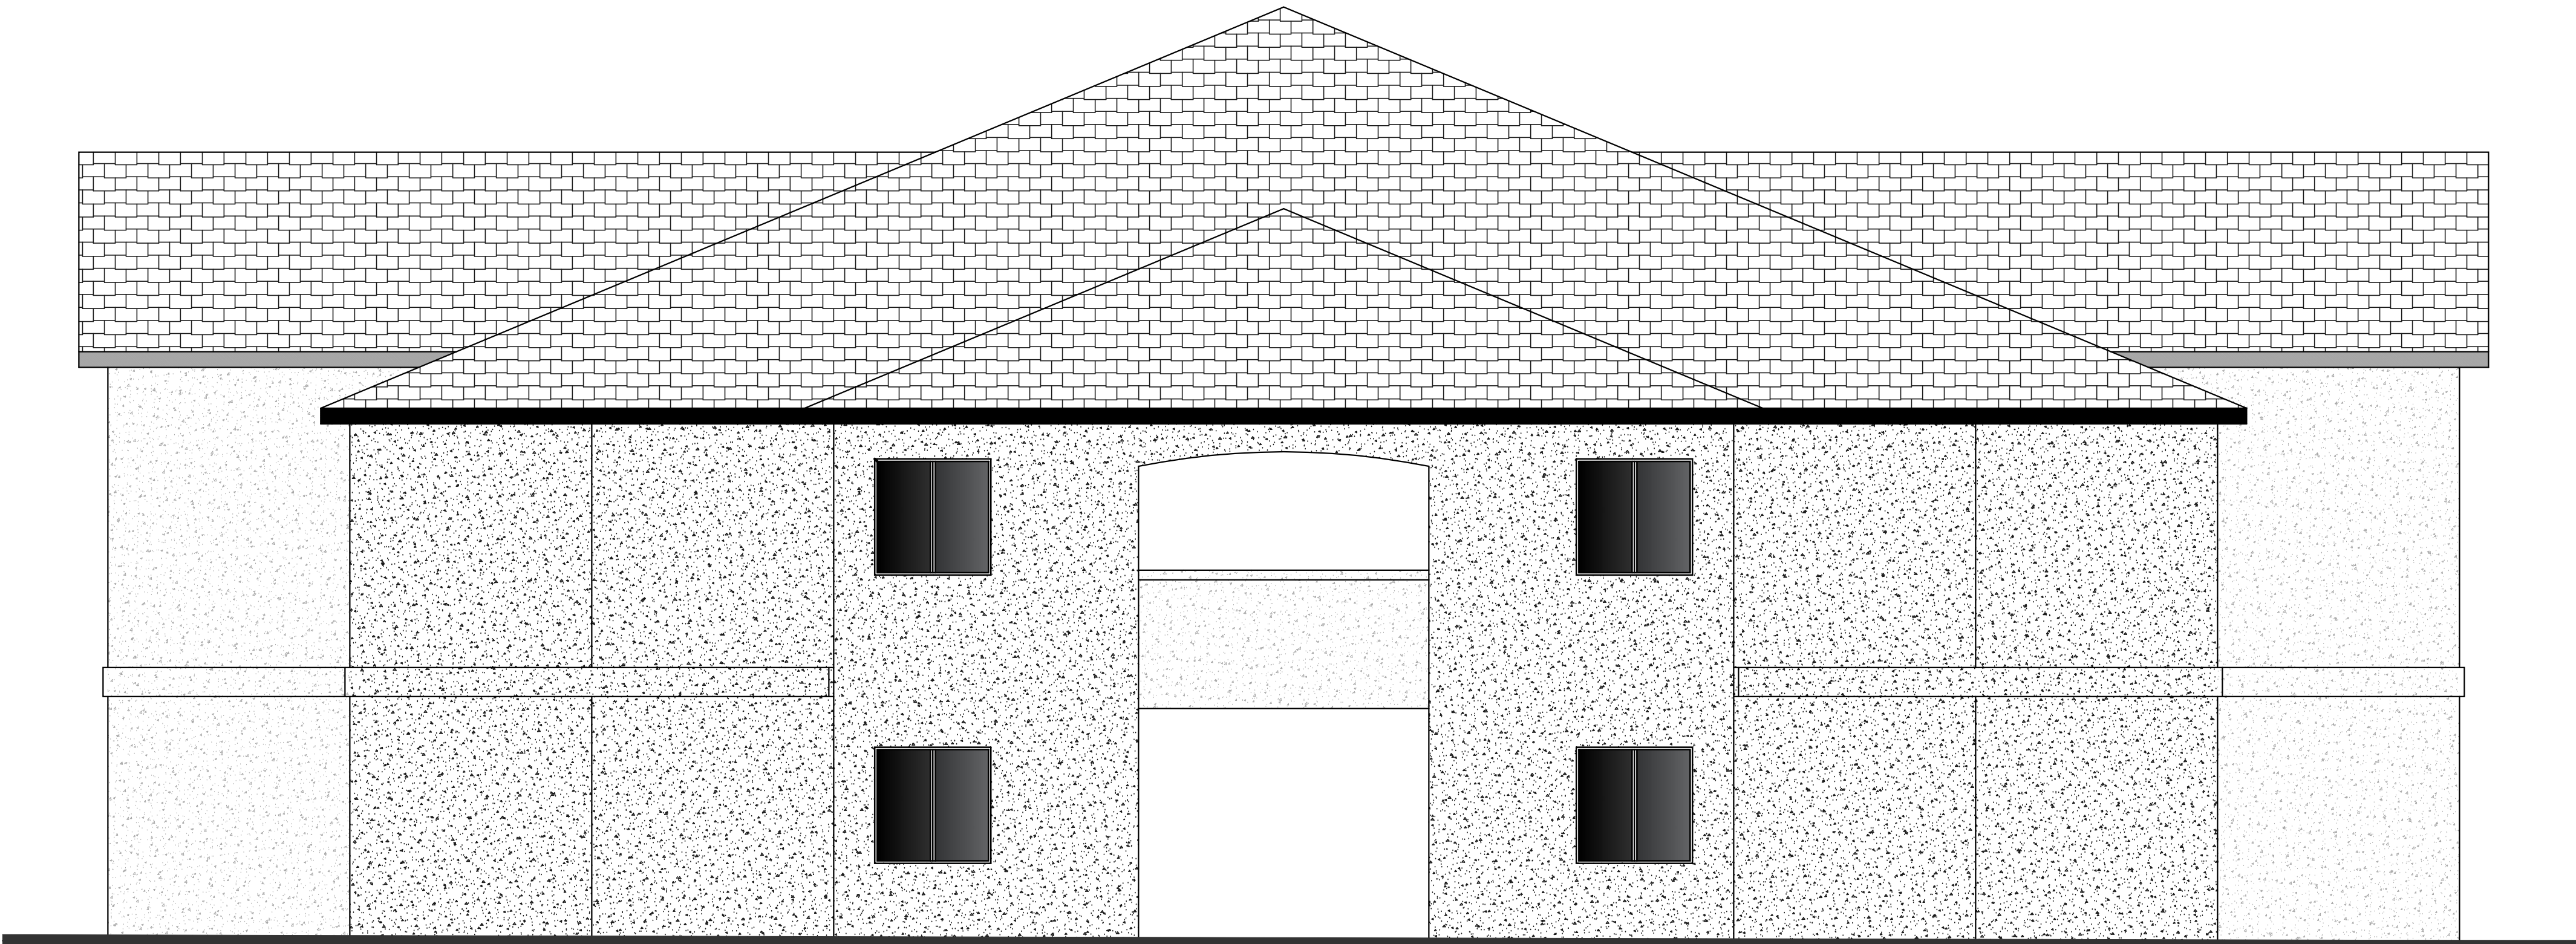

WEST/LEFT


APPL. NO. P24-04504   EXHIBIT E-3   DATE 5/26/25

PLANNING REVIEW BY \_\_\_\_\_ DATE \_\_\_\_\_

TRAFFIC ENG. \_\_\_\_\_ DATE \_\_\_\_\_

APPROVED BY \_\_\_\_\_ DATE \_\_\_\_\_

CITY OF FRESNO DARM DEPT

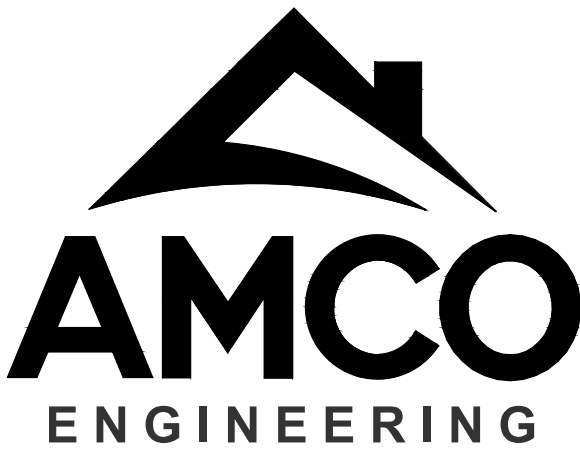

P.O. BOX 1095  
CLOVIS CALIFORNIA 93613  
PHONE: 559-308-8101

JAMES N. COZAD, P.E.

© AMCO ENGINEERING

All design and ideas on these drawings are for use on the specified project and are not to be duplicated or published in any form without the written consent of AMCO Engineering

OWNER:

SUKHMINDER SINGH  
PAWANDEEP KAUR

228 SOUTH LILLIAN AVE.  
FRESNO, CA 93727  
Main: 559.286.1270 / Fax: n/a

DRAWINGS PREPARED FOR:

SUKHMINDER SINGH  
PAWANDEEP KAUR

| REVISIONS |              |          |
|-----------|--------------|----------|
| NO.       | DESCRIPTION  | DATE     |
| 1         | PER DRC COMM | 05/13/23 |
|           |              |          |
|           |              |          |
ENGINEER'S SEAL

CITY STAMP

PROJECT ADDRESS

3484 W. SHIELDS AVENUE  
FRESNO, CA 93722

SHEET TITLE

EXTERIOR  
ELEVATIONS  
BUILDING 6

JOB #AMG047  
SCALE: 1/4" = 1'-0"  
DRAWN BY: AM  
APPROVED BY: JC  
DATE: MAY/2024

SHEET NO.

A-600.1

OFFICE:AMGAMC00012



| TREE LEGEND |                                                                 |         |      |           |
|-------------|-----------------------------------------------------------------|---------|------|-----------|
| SYM.        | SCIENTIFIC NAME / COMMON NAME                                   | SIZE    | QTY. | WATER USE |
|             | Pistacia chinensis 'Keith Davey' / Keith Davey Chinese Pistache | 15 gal. | 13   | Low       |
|             | Cercis canadensis mexicana / Mexican Redbud                     | 15 gal. | 2    | Low       |
|             | Lagerstroemia indica x fauriei 'Natchez' / Natchez Crape Myrtle | 15 gal. | 10   | Low       |

- 1) PLANT LIST IS PROVIDED FOR CONVENIENCE ONLY. CONTRACTOR TO VERIFY AND INSTALL QUANTITIES. CONTRACTOR TO VERIFY AND INSTALL QUANTITIES AS SHOWN ON PLAN.
- 2) CONTRACTOR TO PROVIDE AND PLACE 2" OF SHREDDED BARK MULCH IN ALL PLANTED AREAS.
- 3) NO TREES OR SHRUBS SHALL BE PLANTED ADJACENT TO FIRE DEPARTMENT CONNECTIONS. SEE CIVIL PLANS FOR LOCATIONS.
- 4) ALL TREES WITHIN 15' OF LEACH FIELDS TO BE PLANTED IN DEEP ROOT PLANTERS.

| PLANT LEGEND                                                                  |                                                                       |        |           |      |
|-------------------------------------------------------------------------------|-----------------------------------------------------------------------|--------|-----------|------|
| SYM.                                                                          | SCIENTIFIC NAME / COMMON NAME                                         | SIZE   | WATER USE | QTY. |
|                                                                               | Lantana x 'New Gold' / New Gold Lantana                               | 1 gal. | Low       | 146  |
|                                                                               | Olea europaea 'Little Ollie' TM / Little Ollie Olive                  | 5 gal. | Low       | 163  |
|                                                                               | Callistemon viminalis 'Little John' / Little John Weeping Bottlebrush | 5 gal. | Low       | 123  |
|                                                                               | Prunus caroliniana 'Monus' / Bright 'N Tight Carolina Cherry Laurel   | 5 gal. | Low       | 52   |
|                                                                               | Muhlenbergia capillaris 'White Cloud' / White Cloud Muhly Grass       | 1 gal. | Low       | 73   |
| <div> 6560 SF CELEBRATION BERMUDA BY AG SOD FARMS FRESNO 1-888-800-8483</div> |                                                                       |        |           |      |


APPL. NO. P24-04504 EXHIBIT L DATE 9/26/25

PLANNING REVIEW BY DATE

TRAFFIC ENG. DATE

APPROVED BY DATE

CITY OF FRESNO DARM DEPT

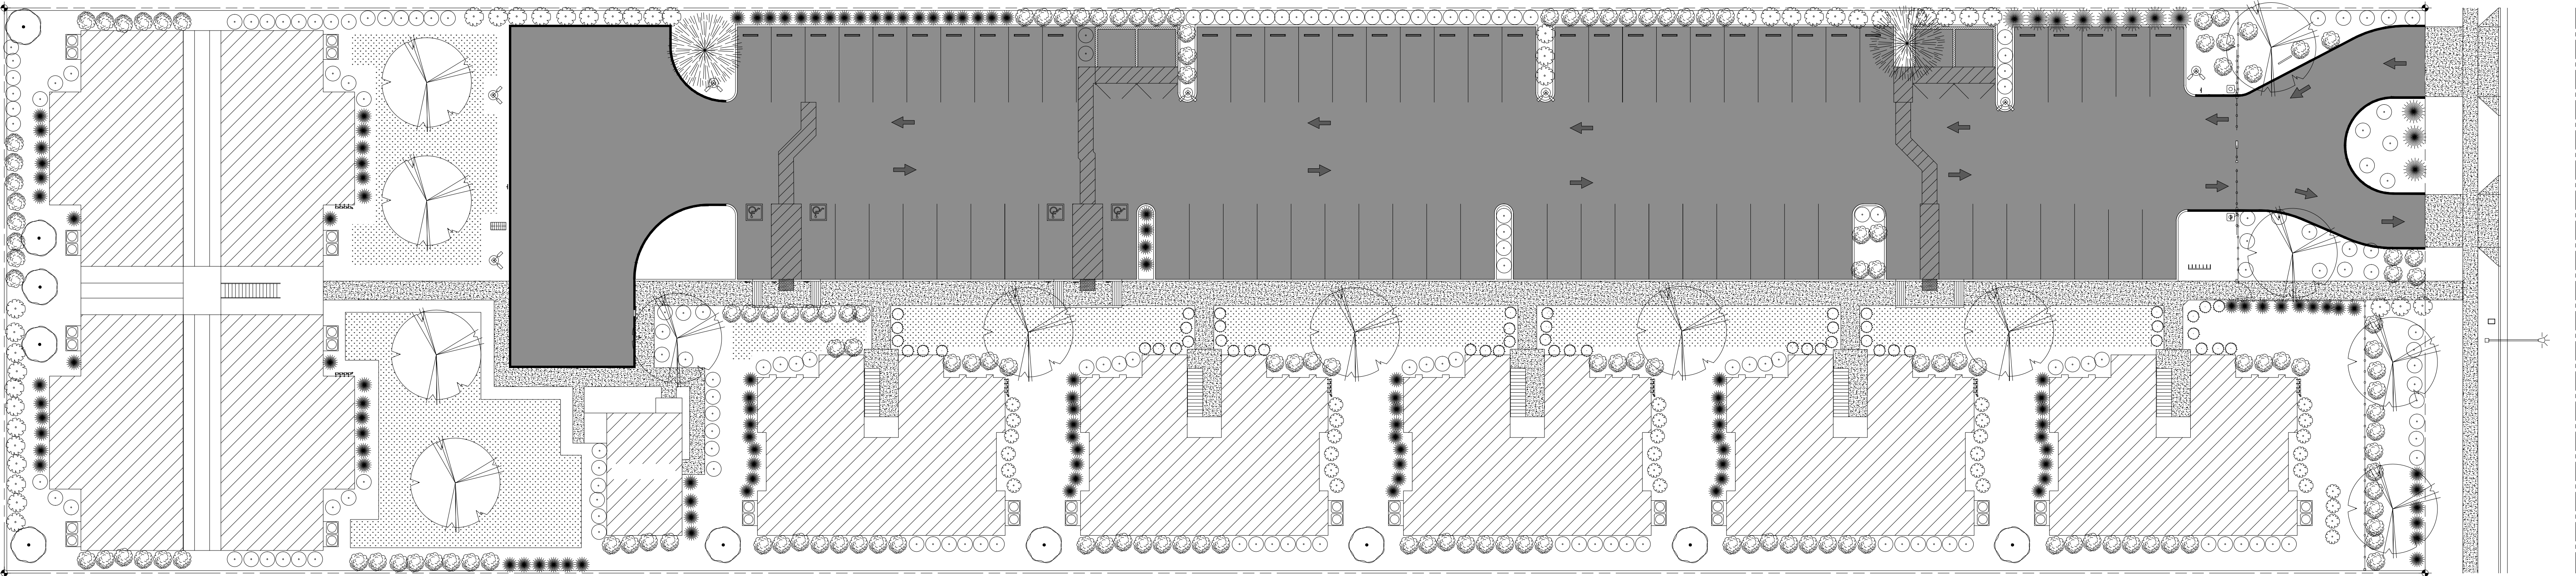

P.O. BOX 1095  
CLOVIS CALIFORNIA 93613  
PHONE: 559-308-8101

JAMES N. COZAD, P.E.

AMCO ENGINEERING

All design and ideas on these drawings are for use on the specified project and are not to be duplicated or published in any form without the written consent of AMCO Engineering

OWNER:

SUKHMINDER SINGH  
PAWANDEEP KAUR

228 SOUTH LILLIAN AVE.  
FRESNO, CA 93727  
Main: 559.286.1270 / Fax: n/a

DRAWINGS PREPARED FOR:

SUKHMINDER SINGH  
PAWANDEEP KAUR

| REVISIONS |              |          |
|-----------|--------------|----------|
| NO.       | DESCRIPTION  | DATE     |
|           | PER DRC COMM | 05/13/23 |
|           | SPR_V1       | 12/23/24 |
|           |              |          |
|           |              |          |
ENGINEER'S SEAL

CITY STAMP

PROJECT ADDRESS

3484 W. SHIELDS AVENUE  
FRESNO, CA 93722

SHEET TITLE

LANDSCAPE  
PLAN

JOB #AMG047  
SCALE: 1" = 20'  
DRAWN BY: AM  
APPROVED BY: JC  
DATE: MAY/2024

SHEET NO.  
L-01

OFFICE:AMGAMCO0012

12/26/2024 4:01:26 PM, DSR\PRINTSET\_V2.DWG