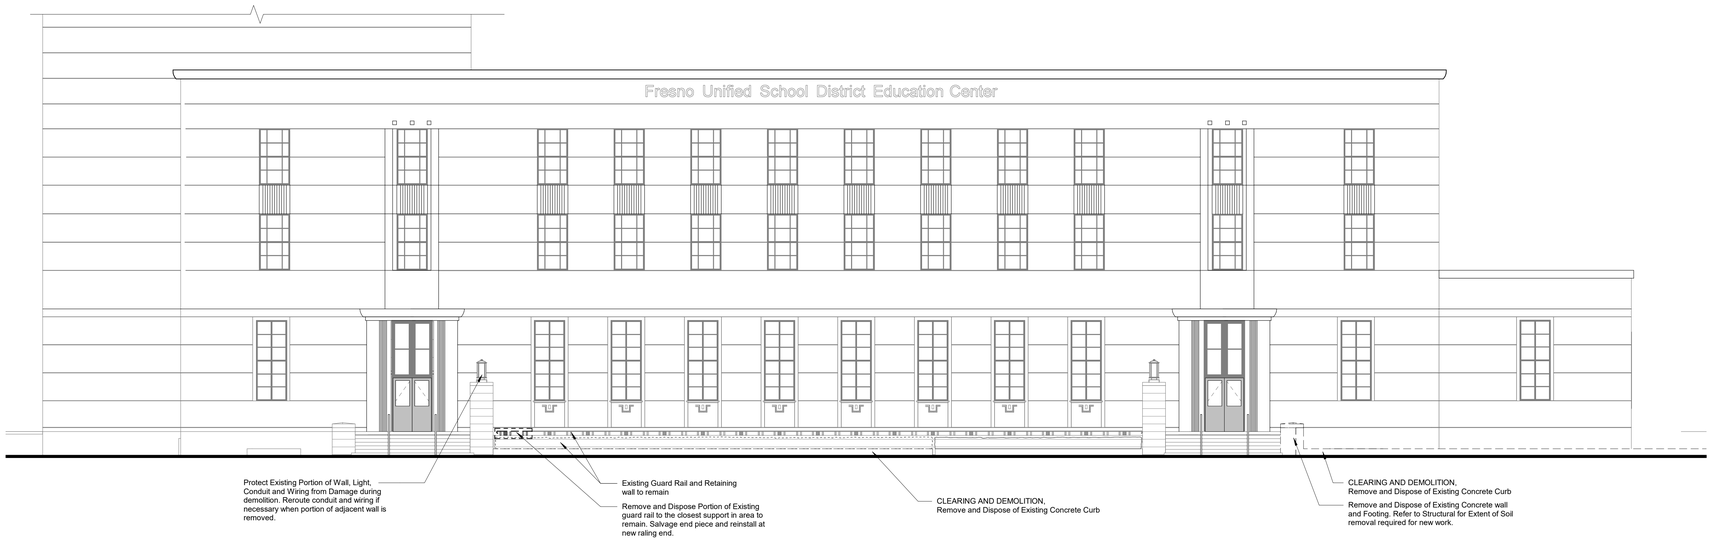

J1

1/8" = 1'-0"

EXTERIOR ELEVATION - Existing

Refer to E7-SD/A101

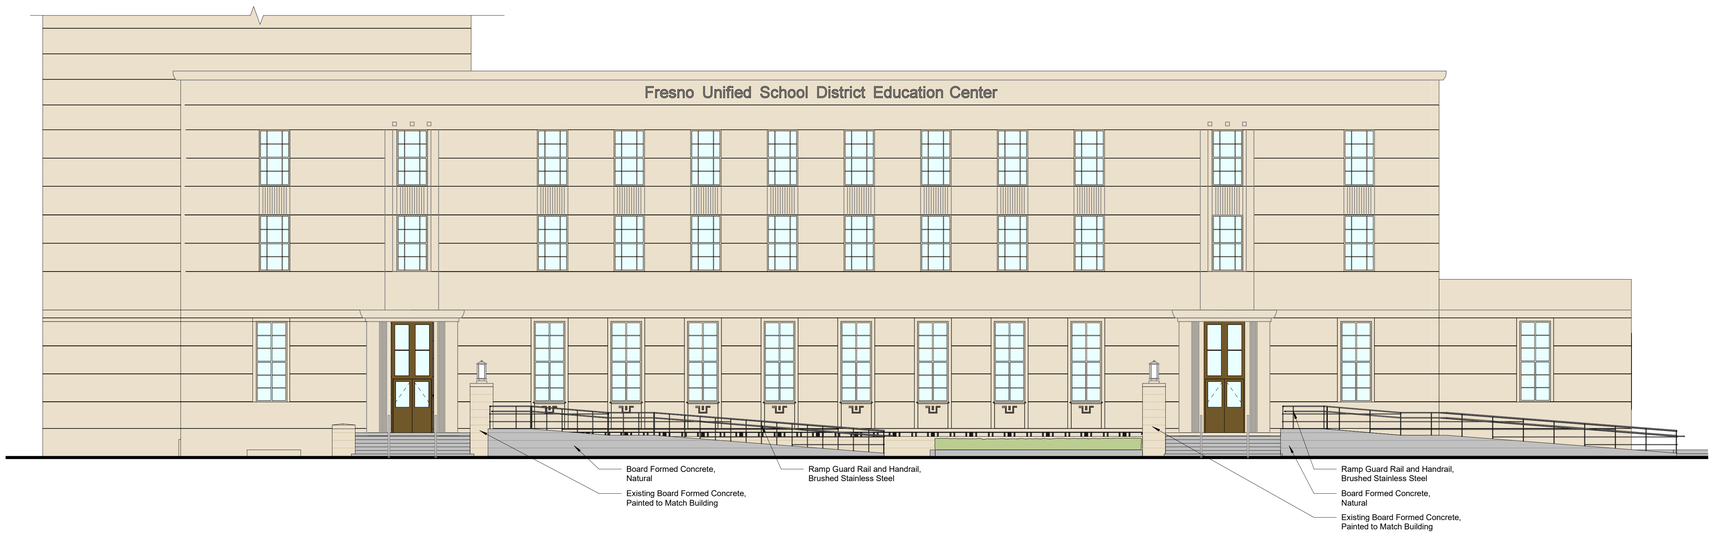

A1

1/8" = 1'-0"

EXTERIOR ELEVATION - Proposed

Refer to A7-SD/A101

General Notes

Consultant

Board Room Remodel
Fresno Unified School District
Fresno, CA

Project

EXTERIOR ELEVATIONS

Drawing

darden architects
ARCHITECTURE
PLANNING
INTERIORS
www.dardenarchitects.com
6790 N. West Ave. • Fresno, CA 93711 • T. 559.448.8051

LICENSED ARCHITECT ARSHID J. AYUB No. C26235 Exp. 10-31-23 STATE OF CALIFORNIA

Architect

No.	Revision/Submission	Date

Revision

Designed Designer

Copyright 2022 Darden Architects

Scale: 1/8" = 1'-0"

Drawn By: Author

Project Numbe 1947.IDA

Checked I Checker

Date: 8/15/2022

Reviewe Approver

EXHBIT 2A

8/31/2022 11:00:31 AM
D:\Revit-Schools\FUSD\1947_ID- Ed Center Remodel\1947_IDA_Board_Rm_Remodel_V18_Historical society.rvt