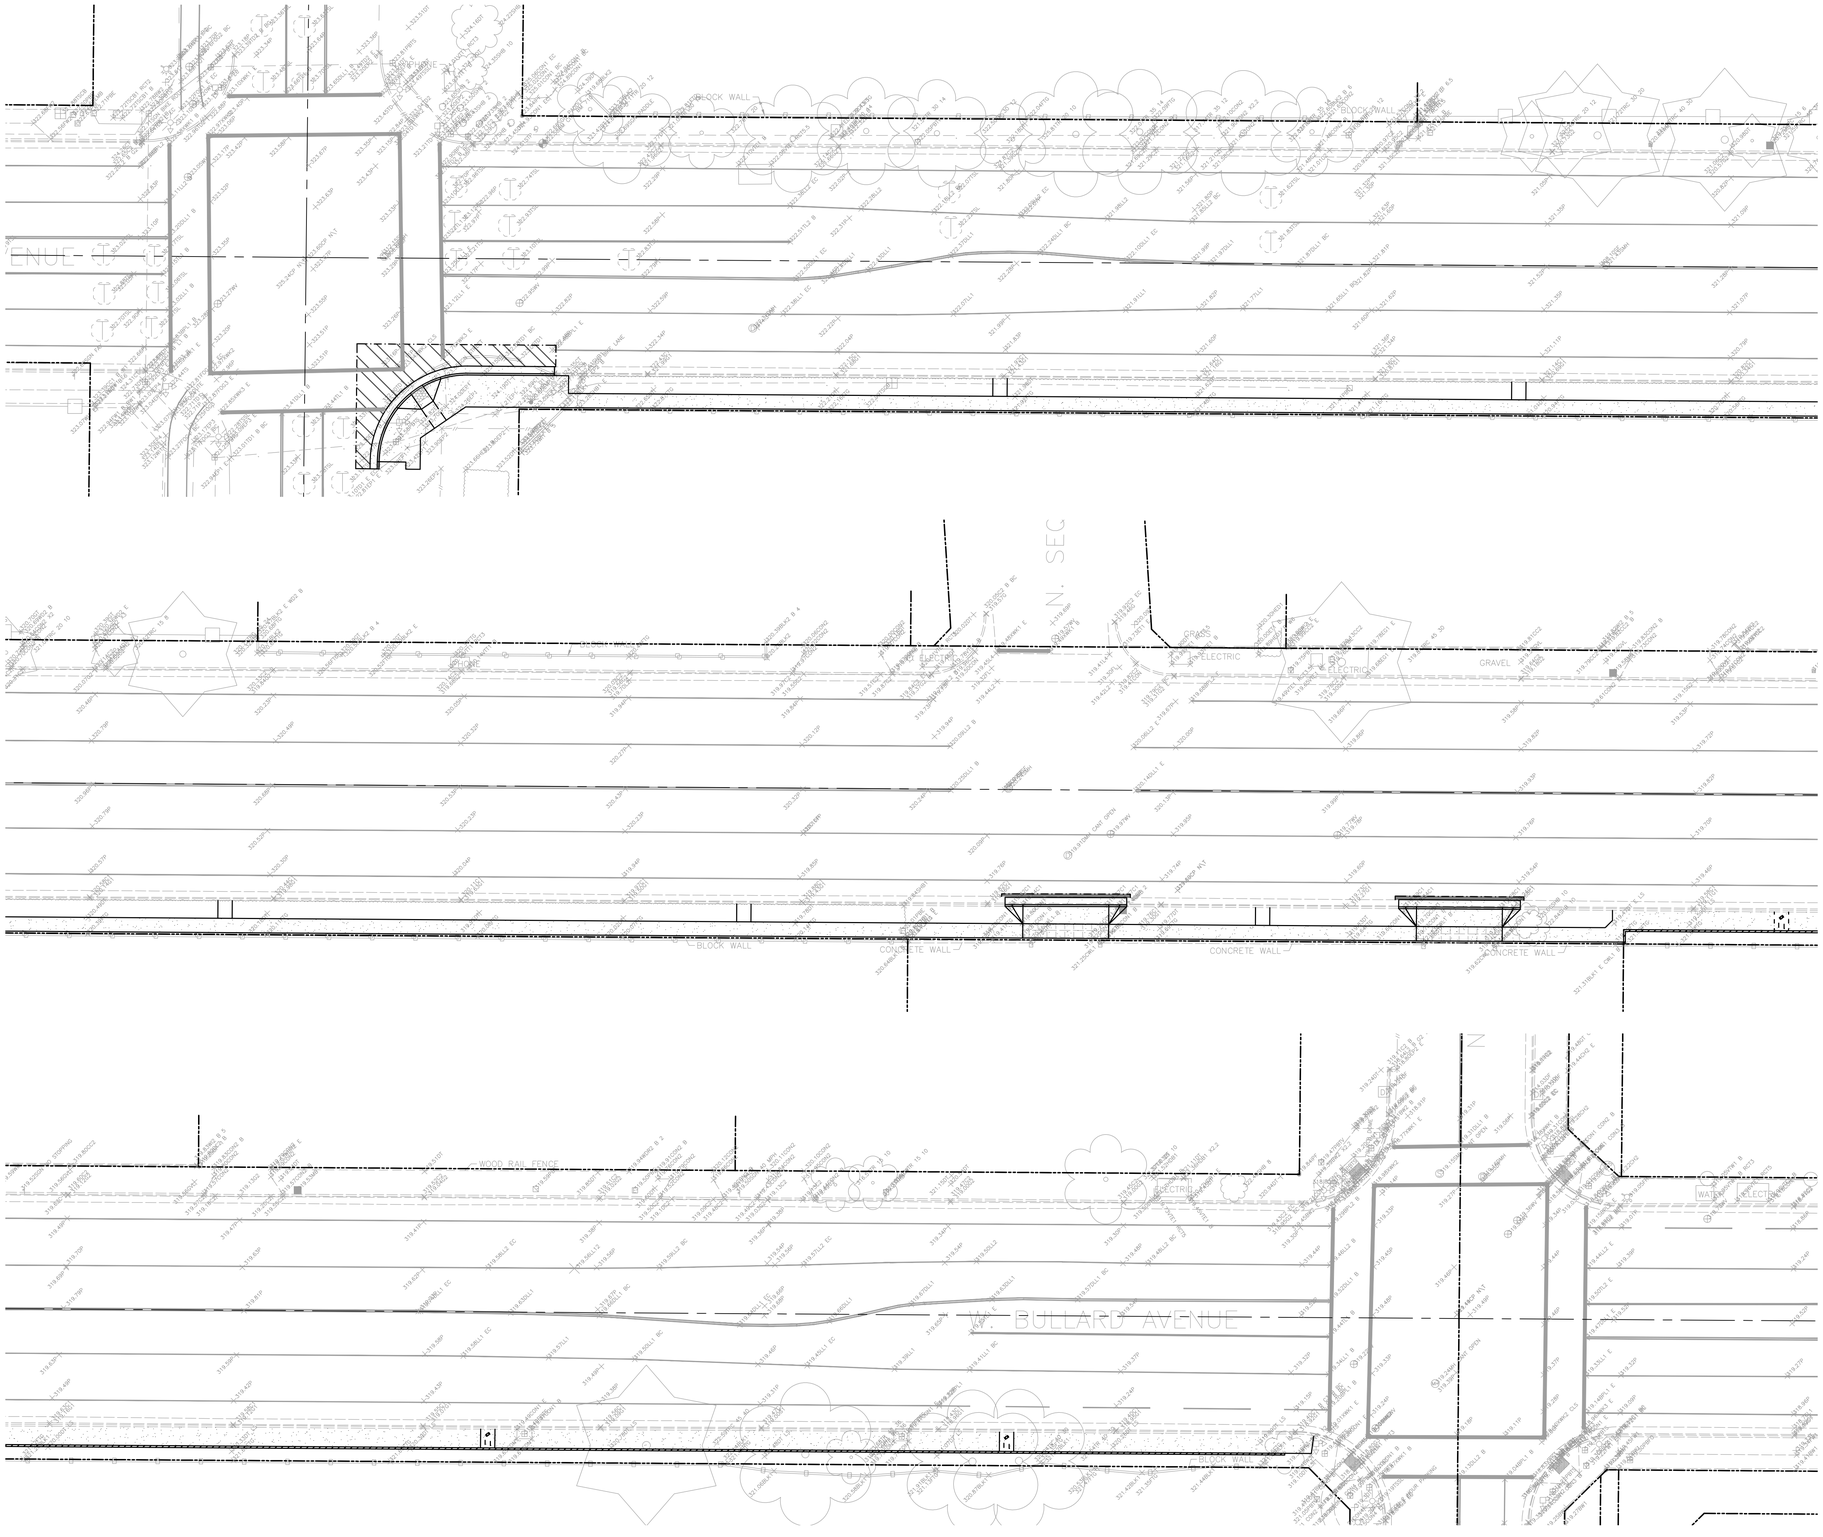


Underground Service Alert
CALL "811" (USA NORTH)
TWO WORKING DAYS BEFORE YOU DIG

| | |
|---|---|
| PW FILE NO. | 13657 |
| PROJ. ID. | PW01136 |
| FUND NO. | 30165 |
| ORG. NO. | 189901 |

REF. & REV.

CITY OF FRESNO

DEPARTMENT OF PUBLIC WORKS

BULLARD AVENUE SIDEWALKS,
VAN NESS TO FORKNER

SIDEWALK IMPROVEMENT PLAN

REVIEWED:
OFFICE ENG. _____ CITY ENG. _____

| | | | |
|---|---|---|---|
| DR. BY: | AJG. | SHEET NO. | 4 |
| CH. BY: | AJG. | OF | 1 SHEETS |
| DATE: | 03/18/2026 | | |
| SCALE: | AS NOTED | | ---- |

PW01136 – BULLARD AVENUE SIDEWALKS, VAN NESS TO FORKNER

R:\02 PROJECTS\PW PROJECTS (PUBLIC WORKS)\PW01136 BULLARD SWK PW\IDS PROJECT DESIGN\02 PLANS\ARCHIVE\PLANS\PW01136-4 SIDEWALK PLAN.dwg – Plot Date: 3-18-26 07:24:24 AM – Plot by: andrewp