FOR PLAN CHECK ONLY
(SUBJECT TO CHANGE)
NOT FOR CONSTRUCTION

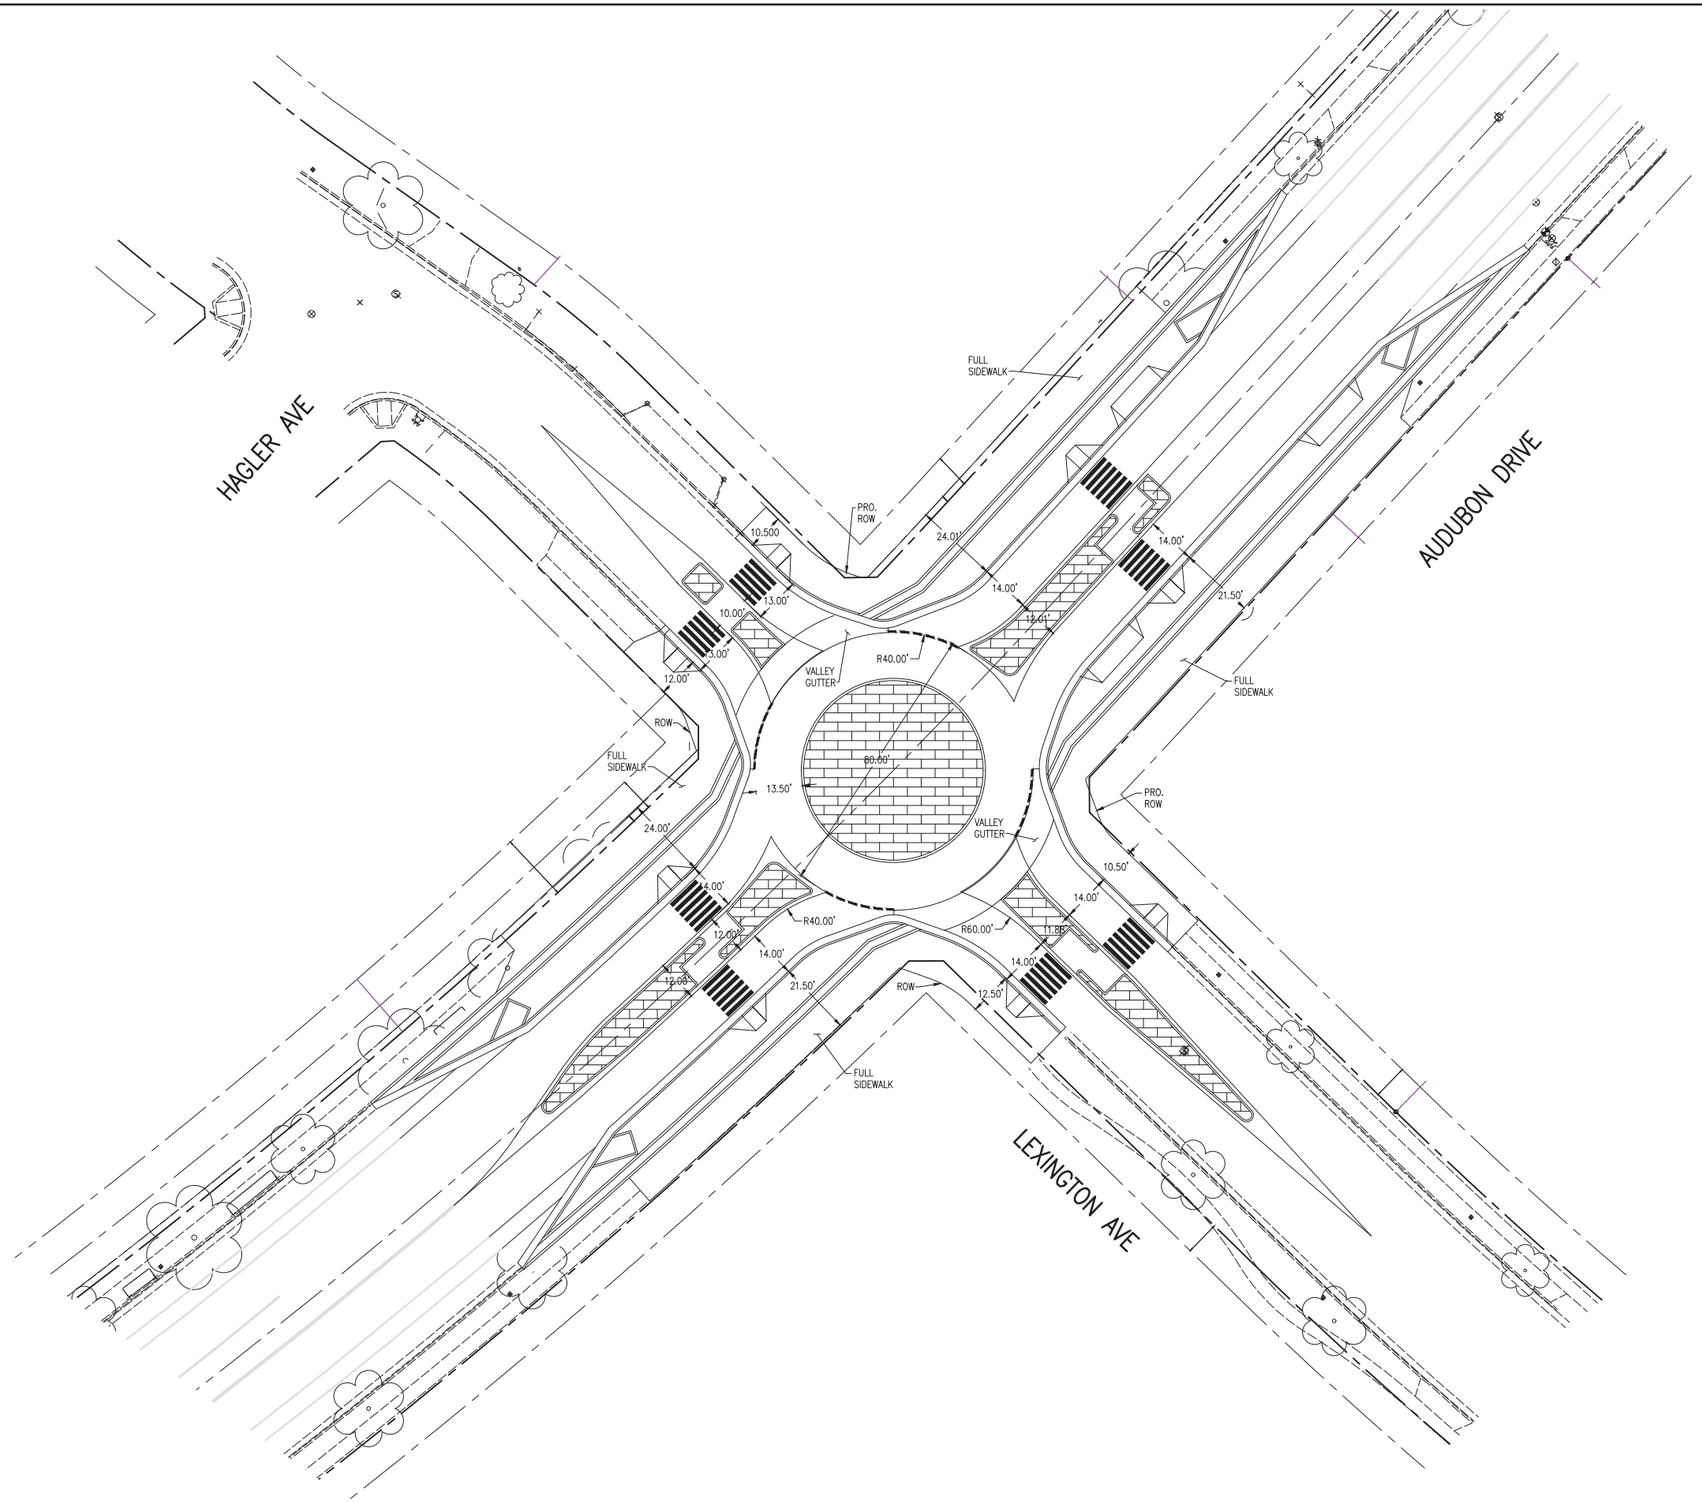

PW FILE NO. PW00962 PROJ. ID. PROJE FUND NO. FUND ORG. NO. ORGE	CITY OF FRESNO	DEPARTMENT OF PUBLIC WORKS	
REF. & REV. REF&REV	AUDUBON AND LEXINGTON ROUNDABOUT LAYOUT	REVIEWED: OFFICE ENG. _____ CITY ENG. _____ DR. BY: Designer CH. BY: Checker DATE: 00/00/0000 SCALE: Scale	SHEET NO. # OF #SHEETS SHEETS 15-E-XXXX

00000 - J0000 - PROJ. TITLE

A:\00 PROJECTS\PW PROJECTS\PUBLIC WORKS\PW00962 AUDUBON AND LEXINGTON\A PROJECT DESIGN\02 PLANS\PW00962 Step-A.dwg - Plot Date: 8-18-22 11:06:48 AM - Plot By: steved