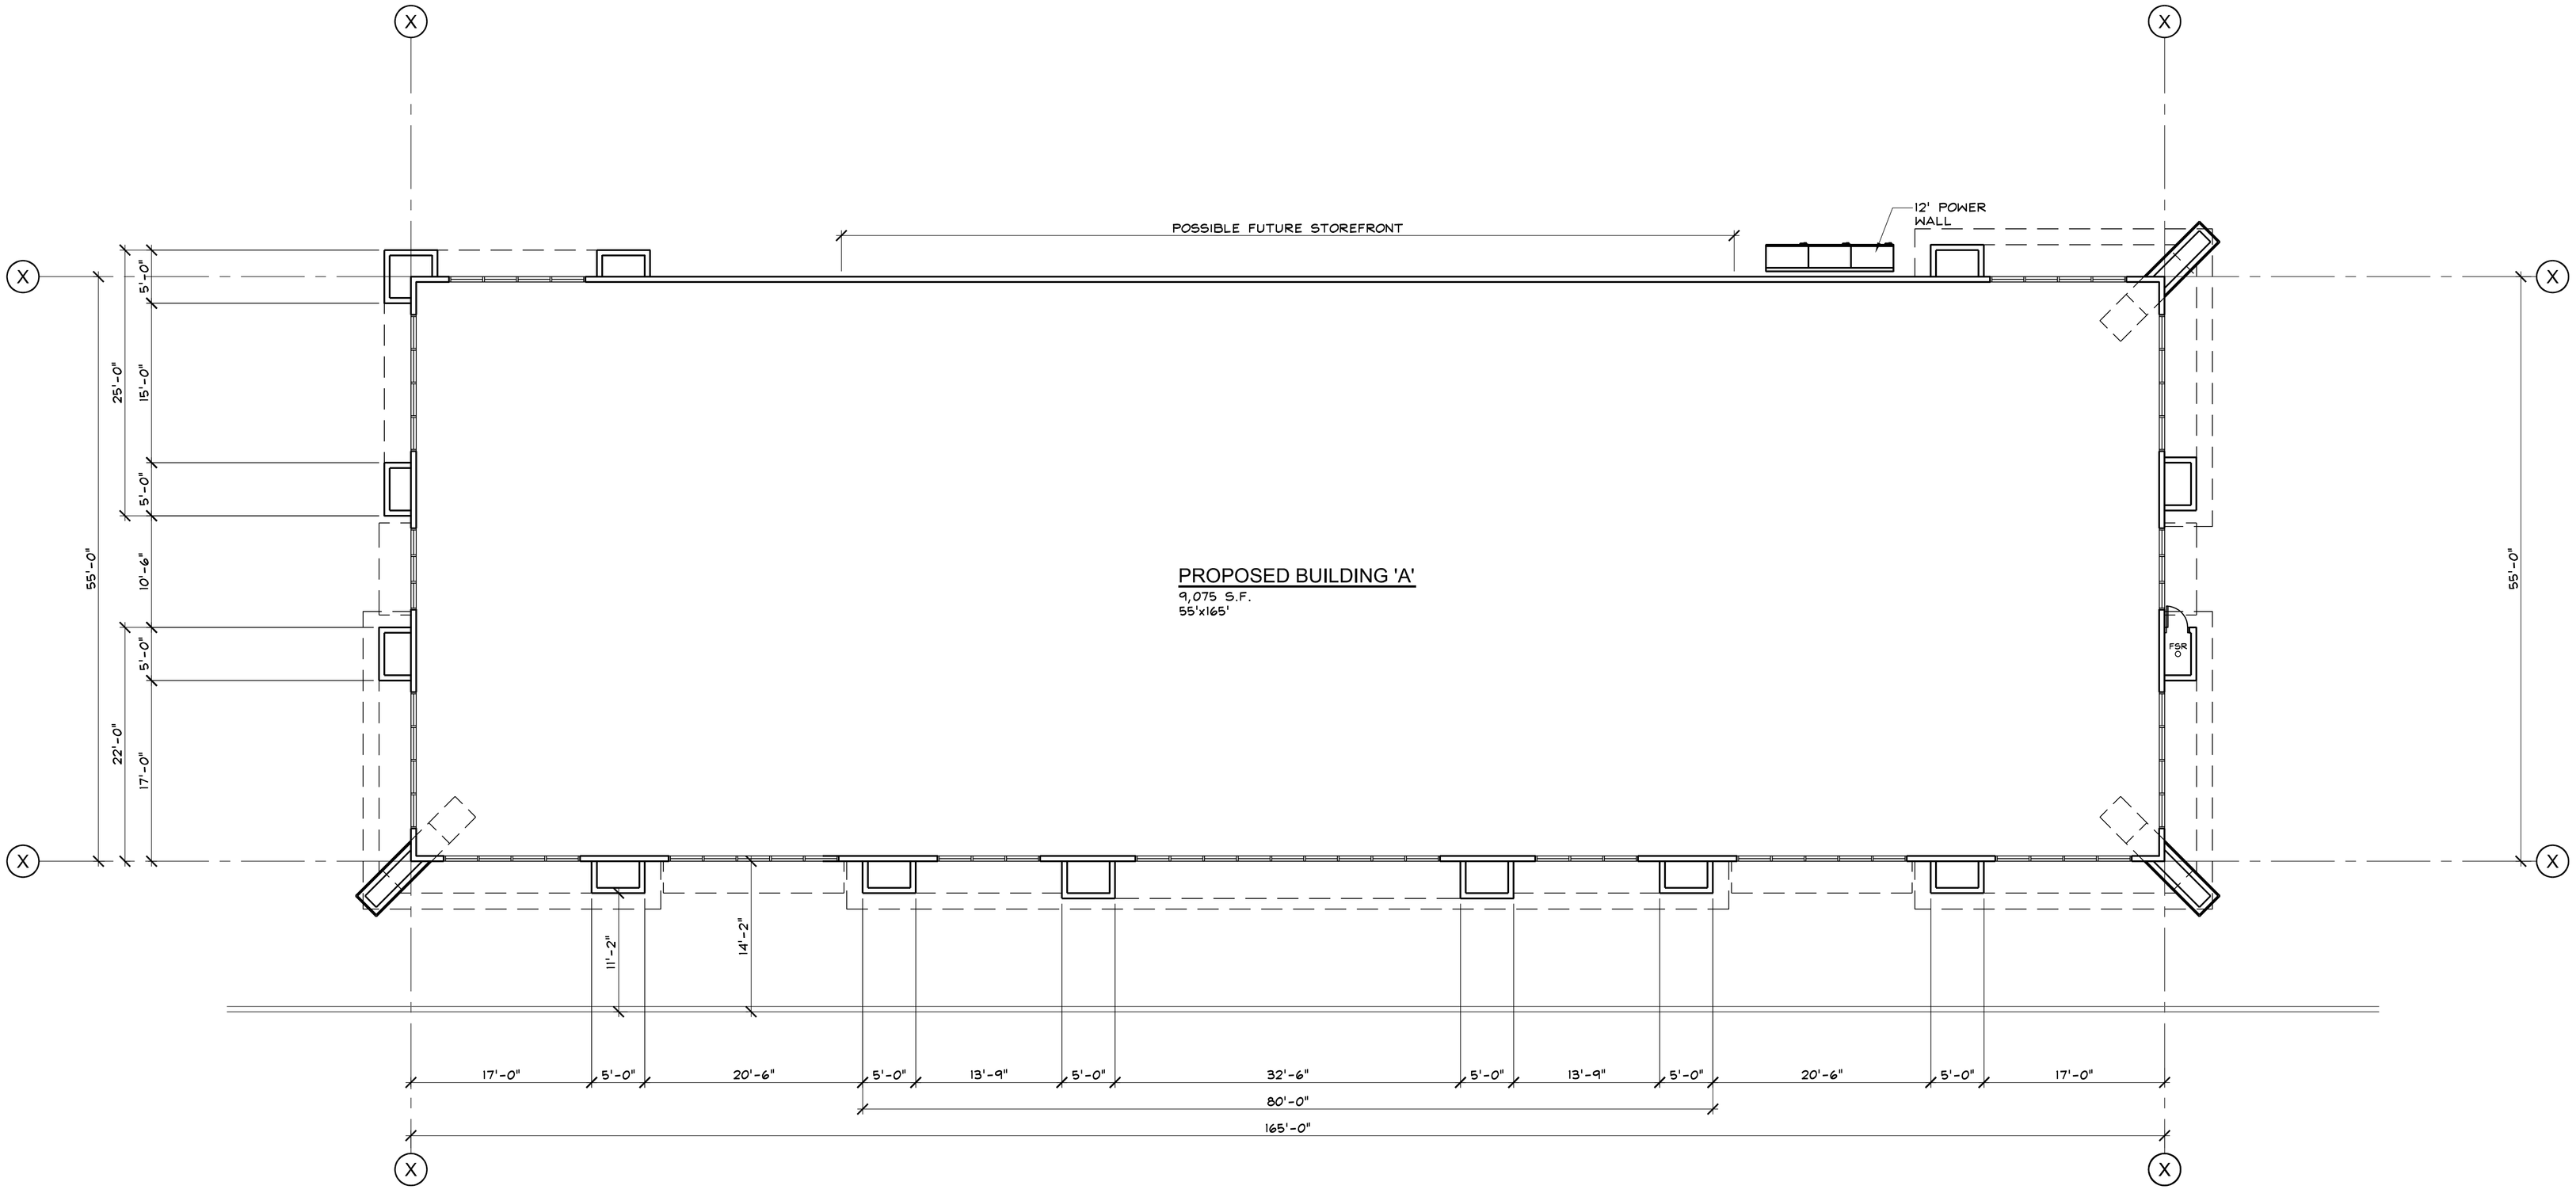

PROPOSED FLOOR PLAN - "BUILDING A"

SCALE: 1/8"=1'-0"

3

20	16	12	8	4

REVISION	DATE	X

This document, the ideas and designs incorporated herein, are solely the property of VAI and is not to be used, in whole or in part for any project or duplication, without written authorization.

© COPYRIGHT 2018

Vermeltfoort Architects, Inc.
Architecture and Planning
8525 North Cedar Avenue
Suite 106
Fresno, California 93720
Office: 559.432.6744
Fax: 559.432.6745

LICENSED ARCHITECT ROBERT C. VERMELTFOORT C-28498 STATE OF CALIFORNIA

(STAMP INVALID UNLESS WET-SIGNED)

PROPOSED OFFICE BUILDINGS

2471 E. FIR AVE.
FRESNO, CALIFORNIA 93720

PROPOSED FLOOR PLAN (BUILDING 'A')

ISSUE DATE:	11-5-18
REV. DATE:	
PROJECT NO.:	18036
DRAWN BY:	NL
SHEET:	A200

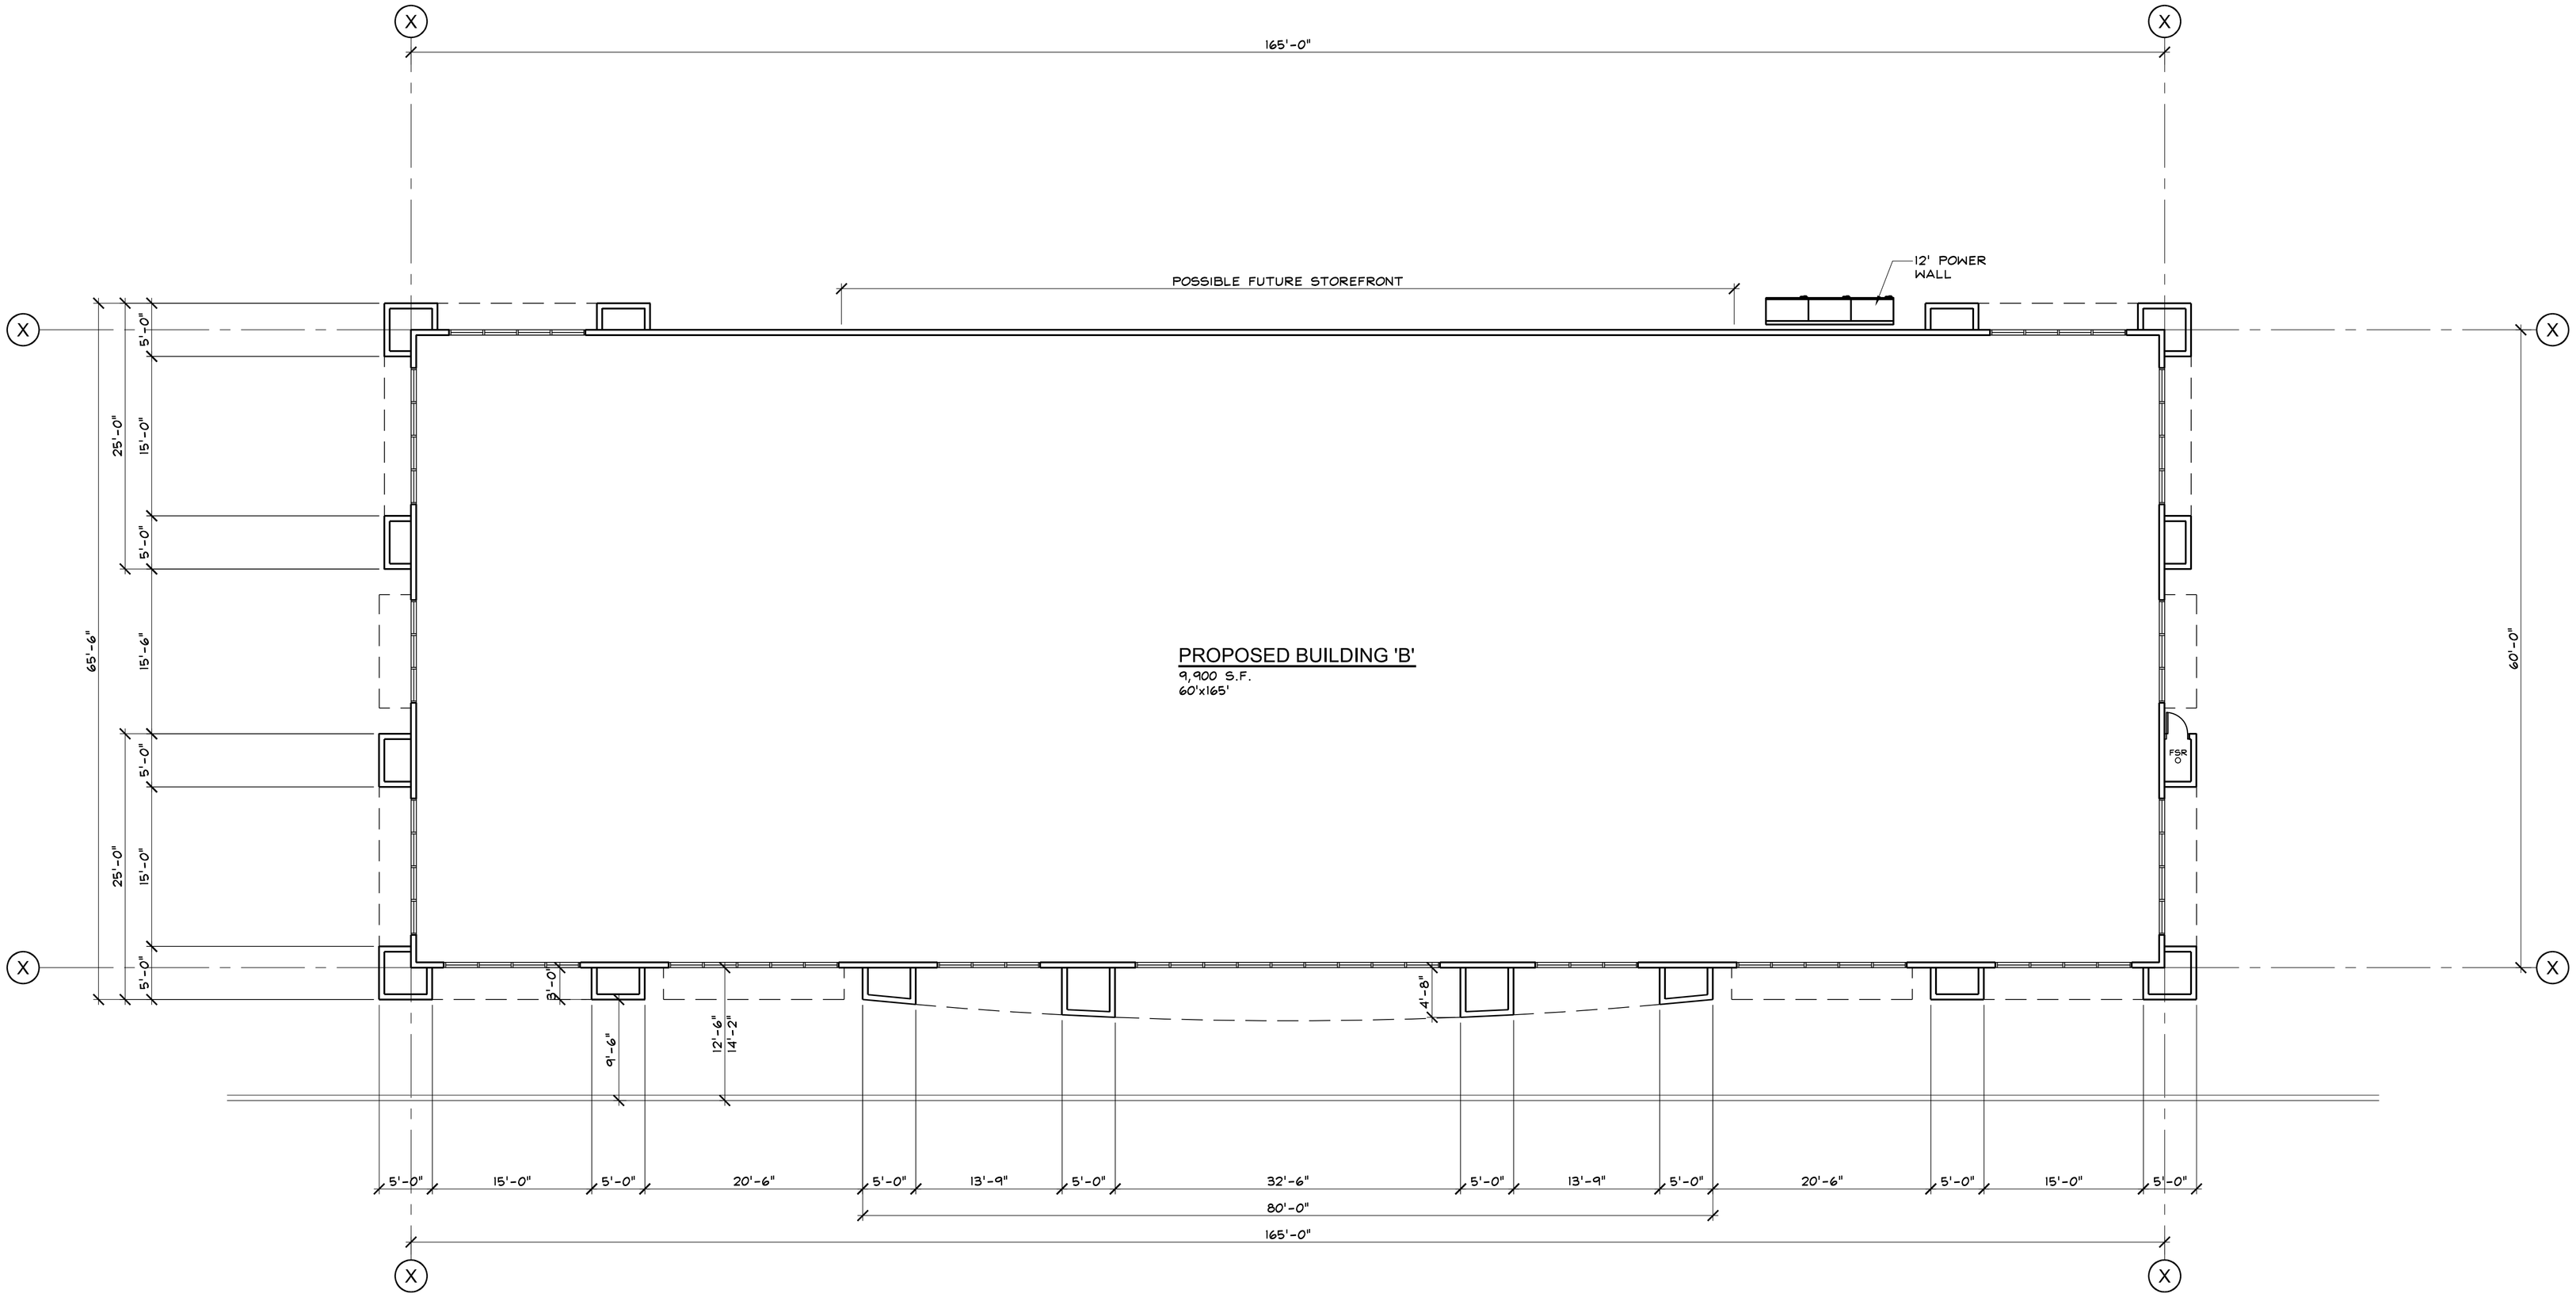

PROPOSED FLOOR PLAN - "BUILDING B"

SCALE: 1/8"=1'-0"

3

20	16	12	8	4

1		
2		
This document, the ideas and designs incorporated herein, are solely the property of VAI and is not to be used, in whole or in part for any project or duplication, without written authorization.

© COPYRIGHT 2018

Vermeltfoort Architects, Inc.
Architecture and Planning
8525 North Cedar Avenue
Suite 106
Fresno, California 93720
Office: 559.432.6744
Fax: 559.432.6745

LICENSED ARCHITECT ★ VERMELTFOORT ★ NEIL ROBERT ★ C-28498 ★ STATE OF CALIFORNIA

(STAMP INVALID UNLESS WET-SIGNED)

PROPOSED OFFICE BUILDINGS

2471 E. FIR AVE.
FRESNO, CALIFORNIA 93720

PROPOSED FLOOR PLAN (BUILDING 'B')

ISSUE DATE:	11-5-18
REV. DATE:	
PROJECT NO.:	18036
DRAWN BY:	NL
SHEET:	A200

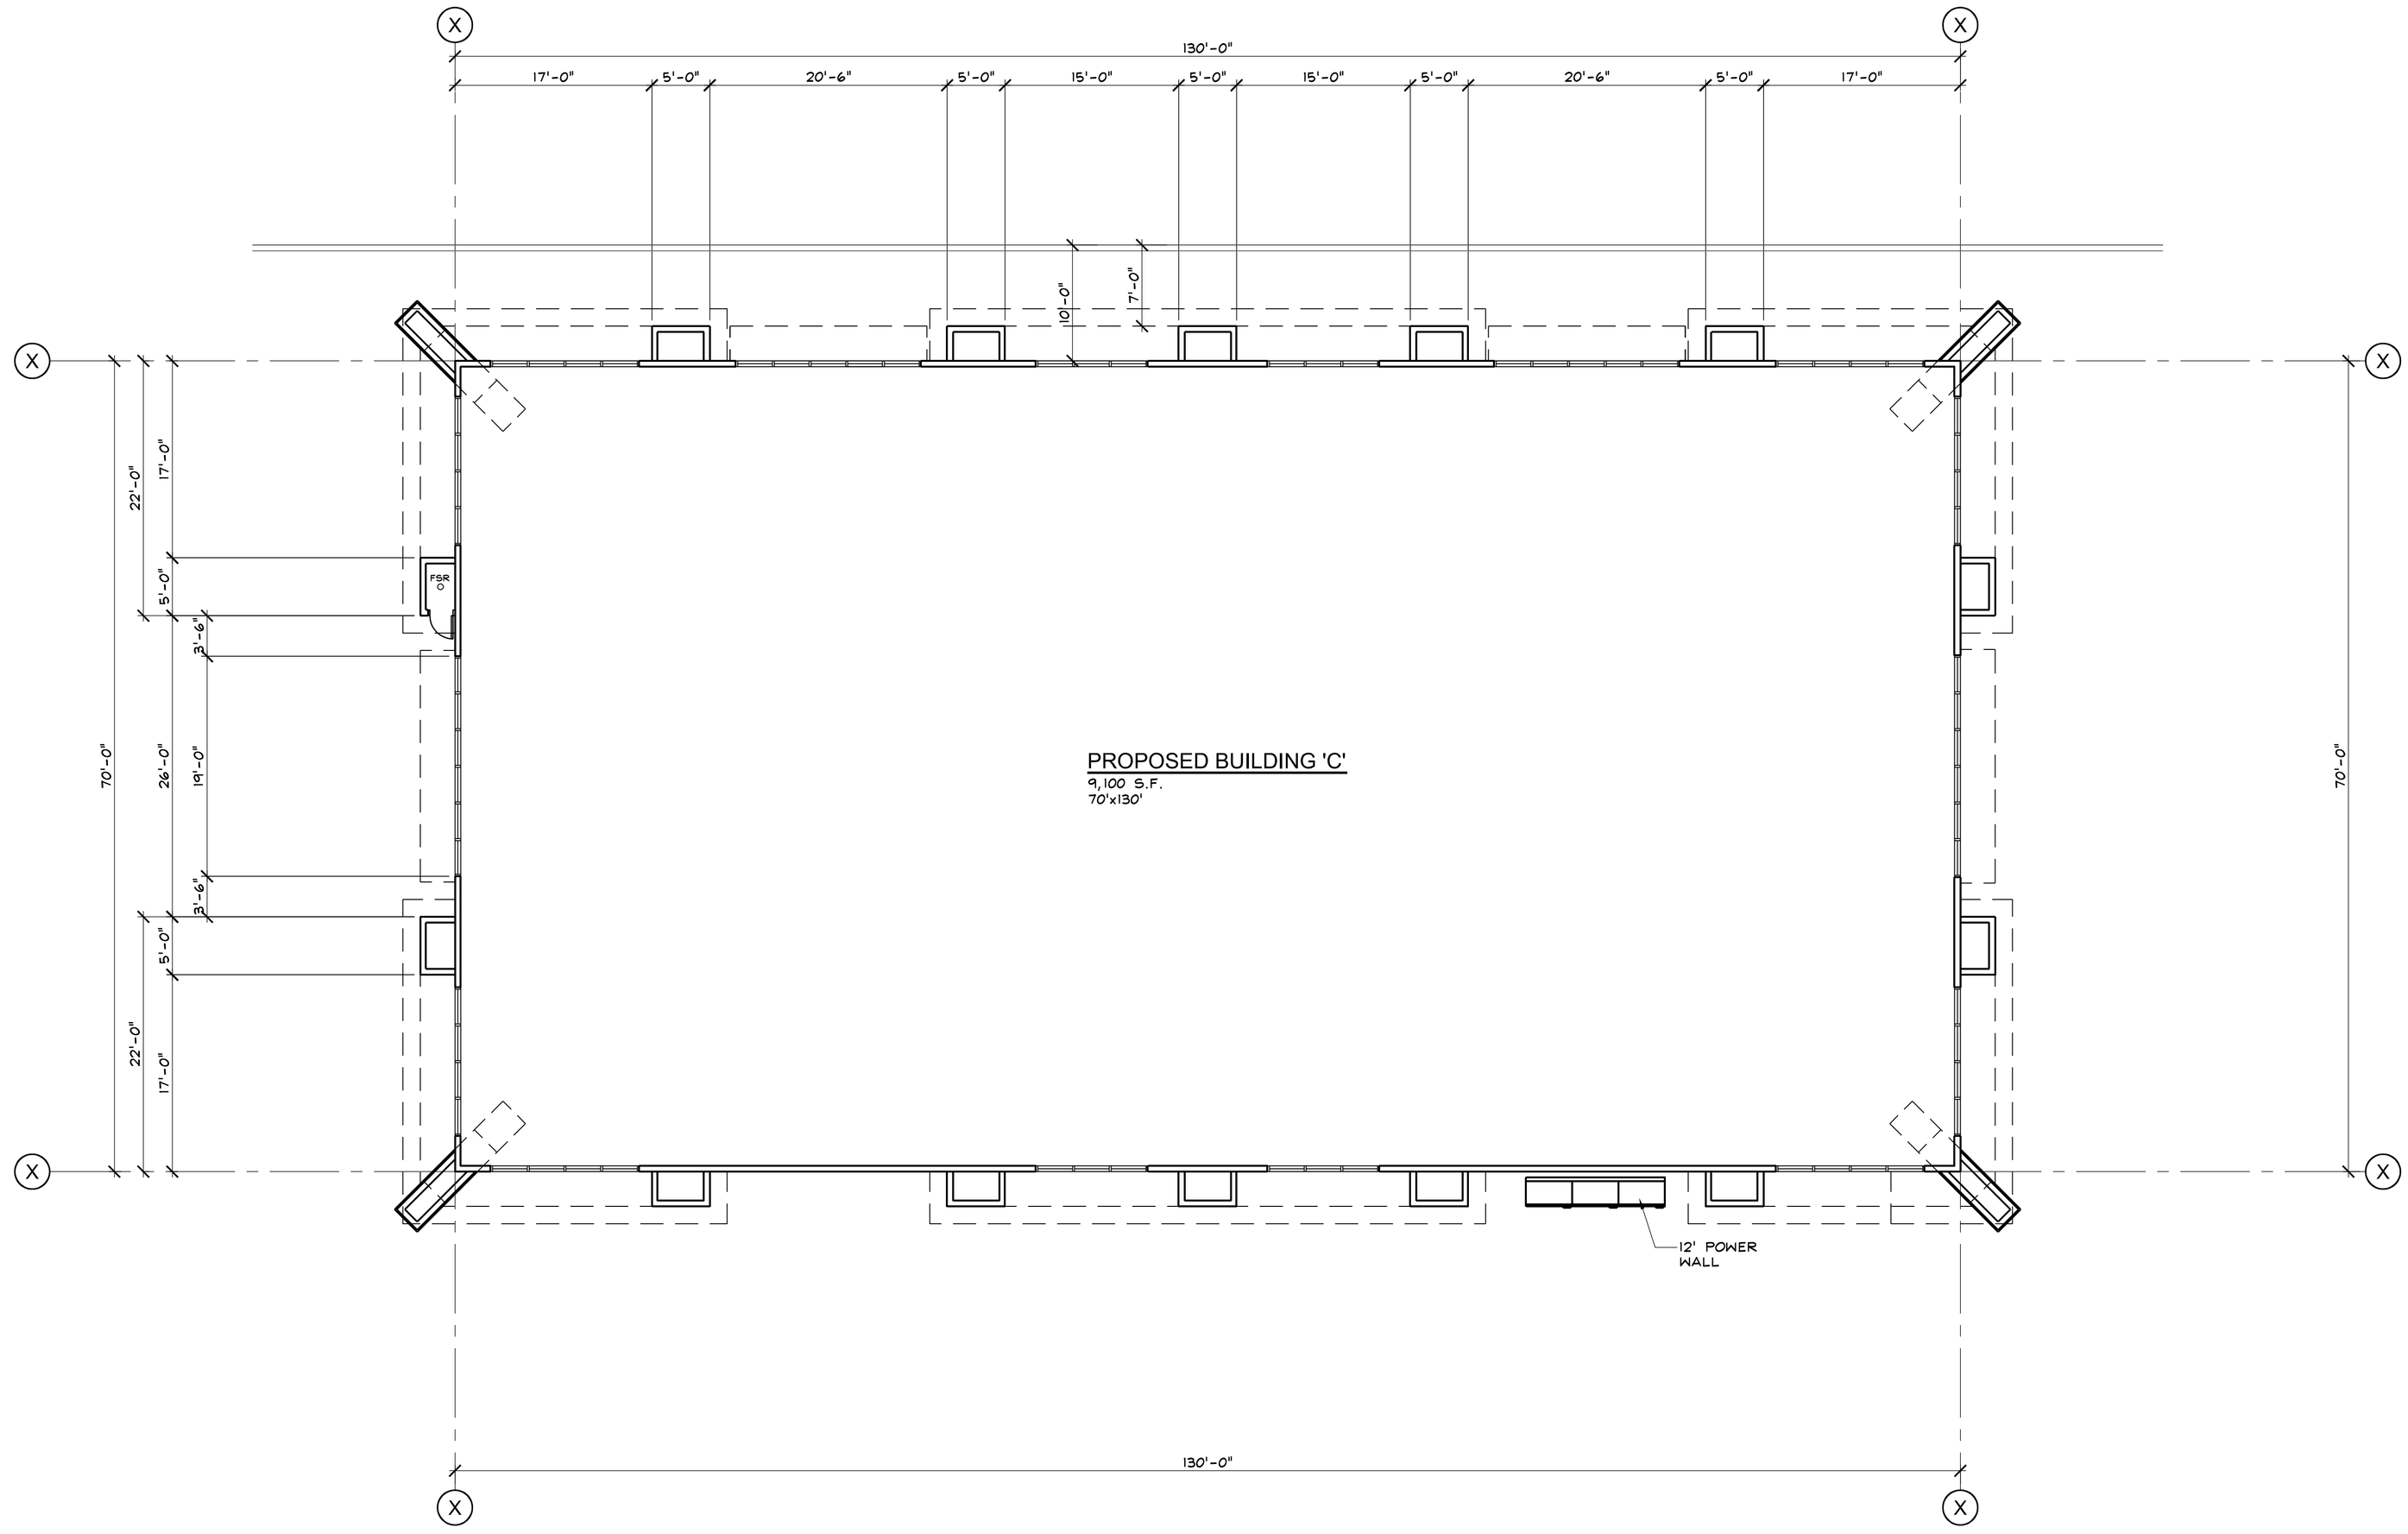

PROPOSED FLOOR PLAN - "BUILDING C"

SCALE: 1/8"=1'-0"

3

20	16	12	8	4

DATE	REVISION

This document, the ideas and designs incorporated herein, are solely the property of VAI and is not to be used, in whole or in part for any project or duplication, without written authorization.

© COPYRIGHT 2018

Vermeltfoort Architects, Inc.
Architecture and Planning
8525 North Cedar Avenue
Suite 106
Fresno, California 93720
Office: 559.432.6744
Fax: 559.432.6745

LICENSED ARCHITECT ROBERT J. VERMELTFOORT C-28498 STATE OF CALIFORNIA

(STAMP INVALID UNLESS WET-SIGNED)

PROPOSED OFFICE BUILDINGS

2471 E. FIR AVE.
FRESNO, CALIFORNIA 93720

PROPOSED FLOOR PLAN (BUILDING 'C')

ISSUE DATE:	11-5-18
REV. DATE:	
PROJECT NO.:	18036
DRAWN BY:	NL
SHEET:	A200