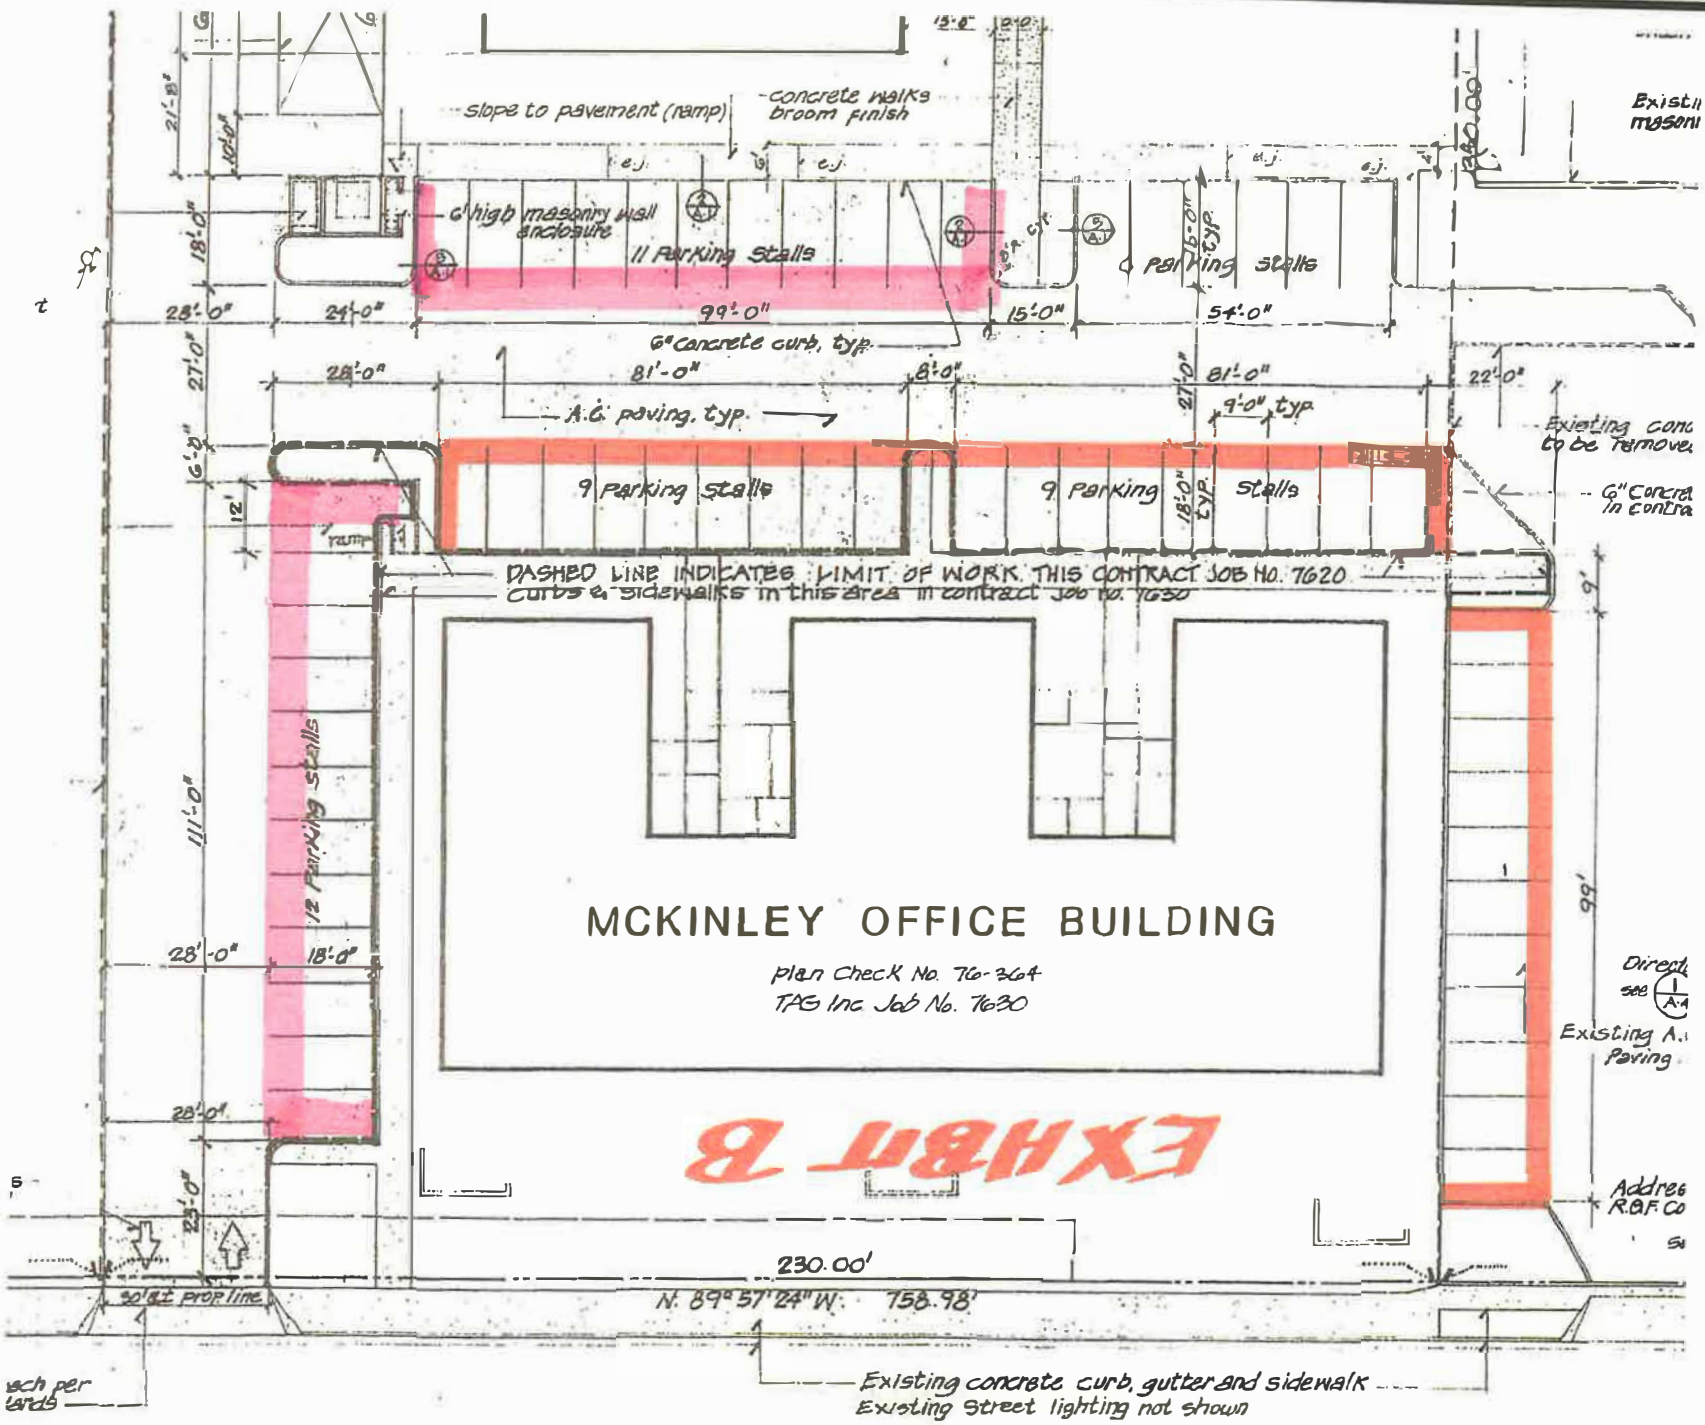
Slope to pavement (ramp)
concrete walks broom finish
6' high masonry wall enclosure
11 Parking Stalls
4 Parking Stalls
6" concrete curb, typ.
A.C. paving, typ.
9 Parking Stalls
9 Parking Stalls
12 Parking Stalls
DASHED LINE INDICATES LIMIT OF WORK. THIS CONTRACT JOB NO. 7620
Curbs & sidewalks in this area in contract Job No. 7630
MCKINLEY OFFICE BUILDING
Plan Check No. 76-264
TAG Inc Job No. 7630
EXHIBIT B
Existing A.C. Paving
Existing concrete curb, gutter and sidewalk
Existing Street lighting not shown
230.00'
N. 89°57'24"W. 758.98'
99'-0"
81'-0"
111'-0"
99'