EXHIBIT “C” – SITE PLAN AND ELEVATIONS

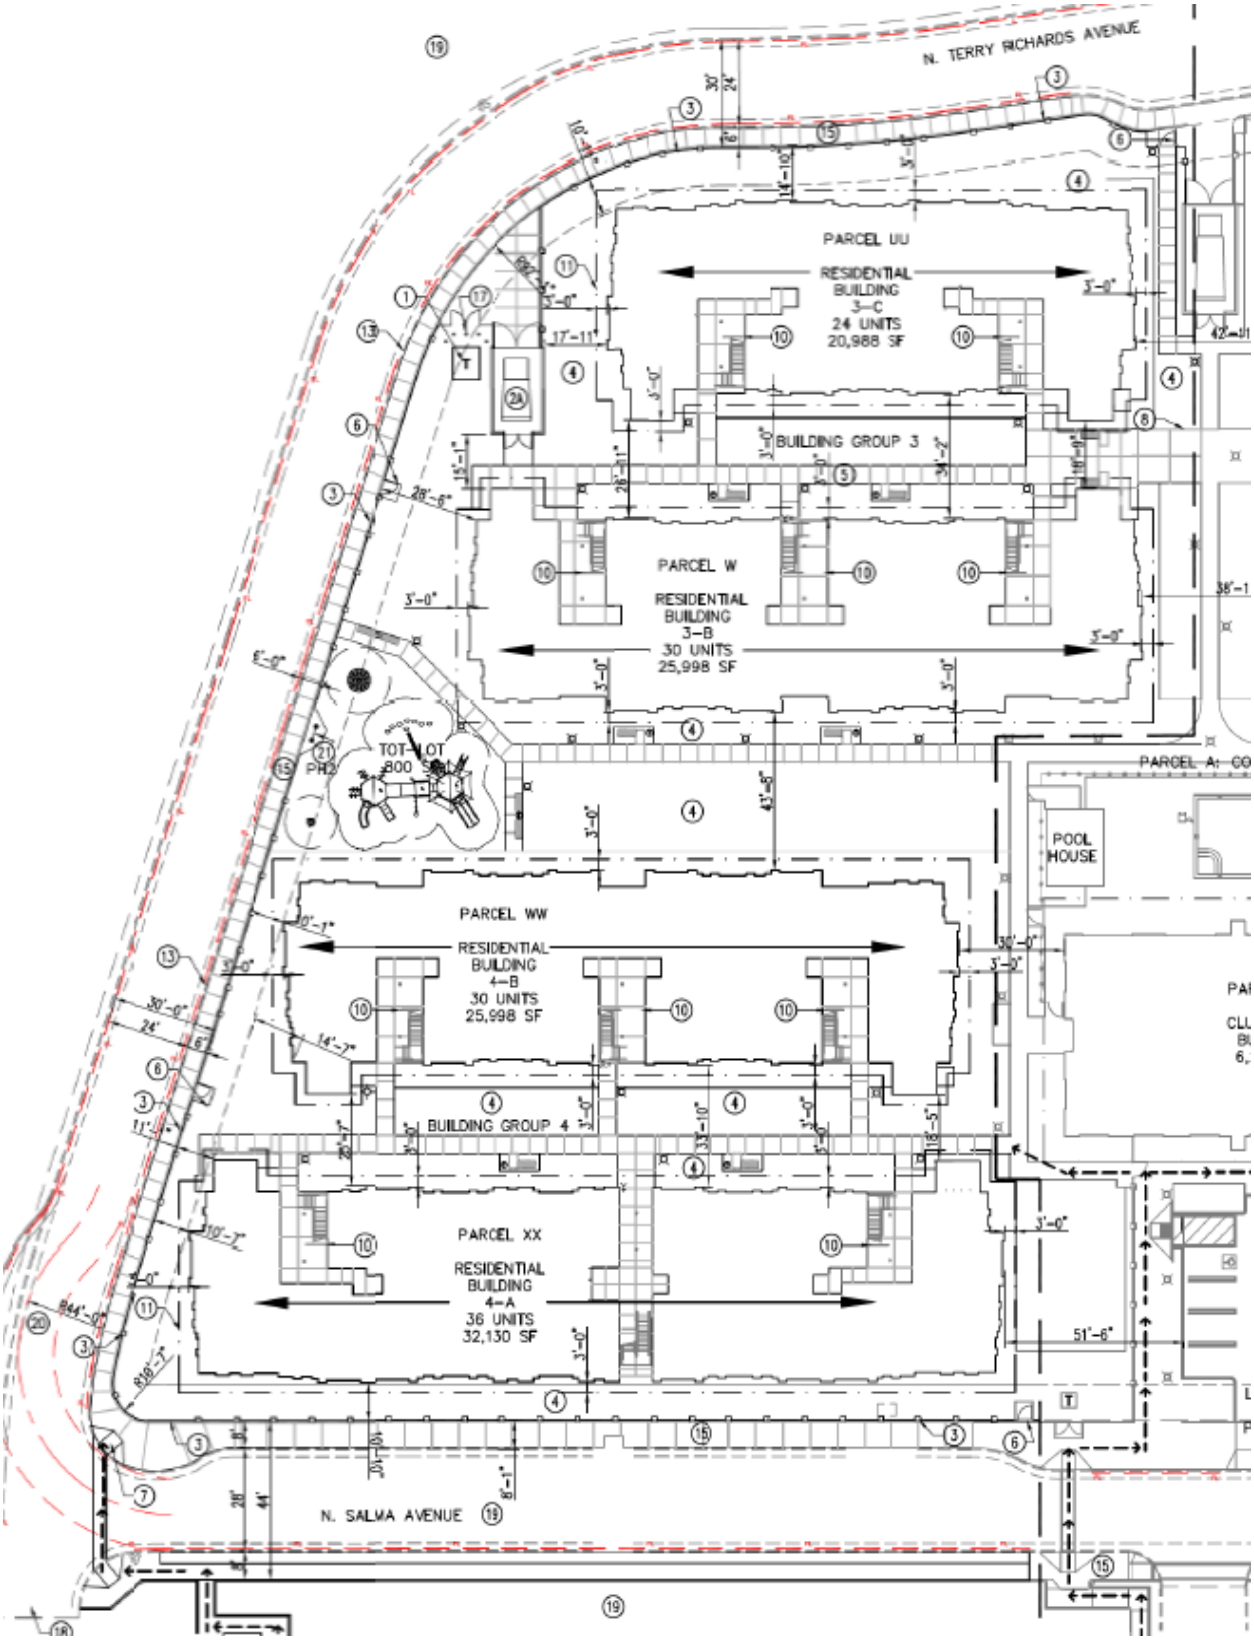
N. TERRY RICHARDS AVENUE
PARCEL UU
RESIDENTIAL
BUILDING
3-C
24 UNITS
20,988 SF
BUILDING GROUP 3
PARCEL W
RESIDENTIAL
BUILDING
3-B
30 UNITS
25,998 SF
TOT LOT
800 SF
PH2
POOL
HOUSE
PARCEL WW
RESIDENTIAL
BUILDING
4-B
30 UNITS
25,998 SF
BUILDING GROUP 4
PARCEL XX
RESIDENTIAL
BUILDING
4-A
36 UNITS
32,130 SF
N. SALMA AVENUE

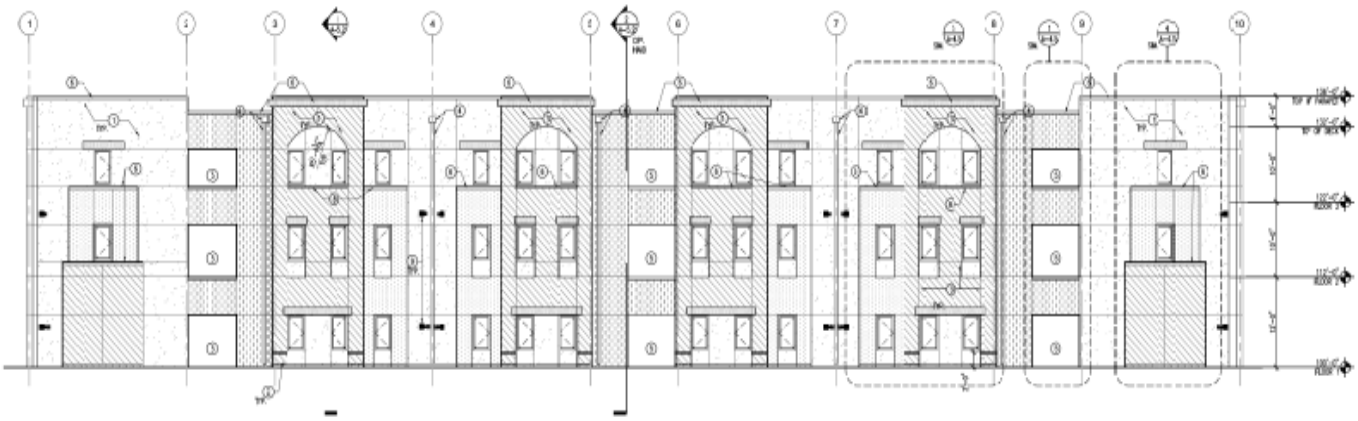

EAST ELEVATION	1/8"=1'-0"	4

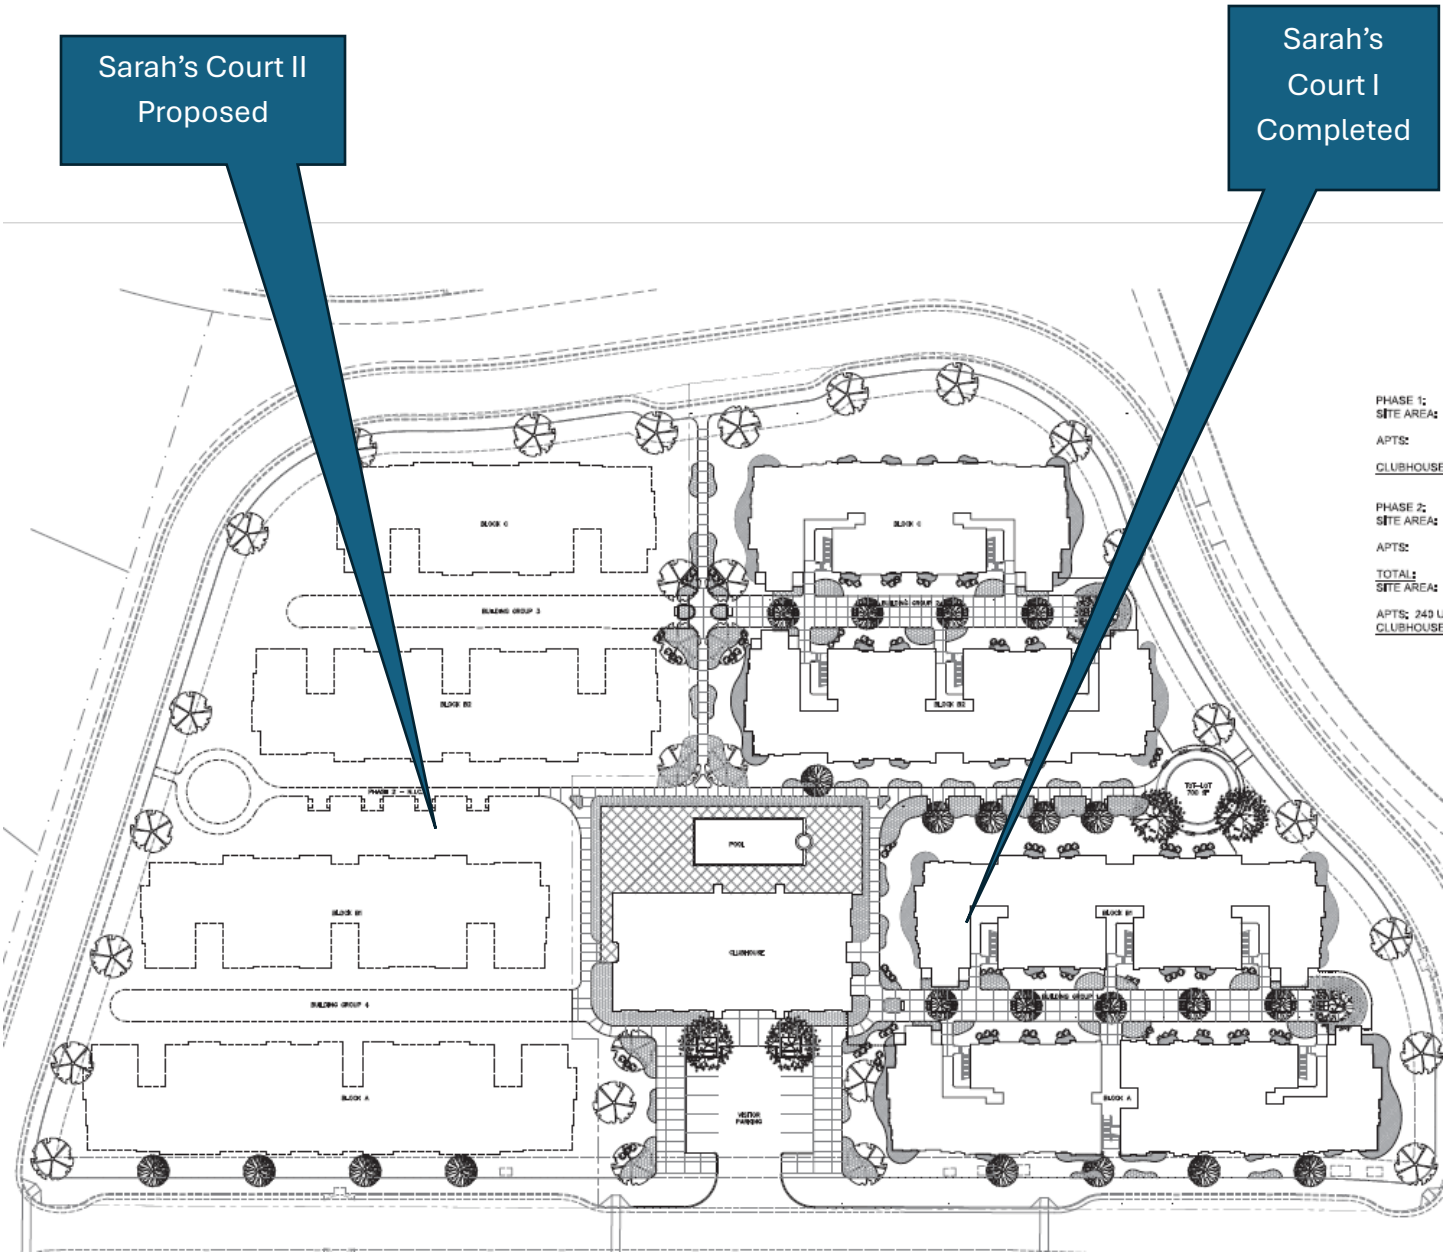
Sarah's Court II
Proposed
Sarah's
Court I
Completed
PHASE 1:
SITE AREA:
APTS:
CLUBHOUSE
PHASE 2:
SITE AREA:
APTS:
TOTAL:
SITE AREA:
CLUBHOUSE
POOL
CLUBHOUSE
VISITOR PARKING