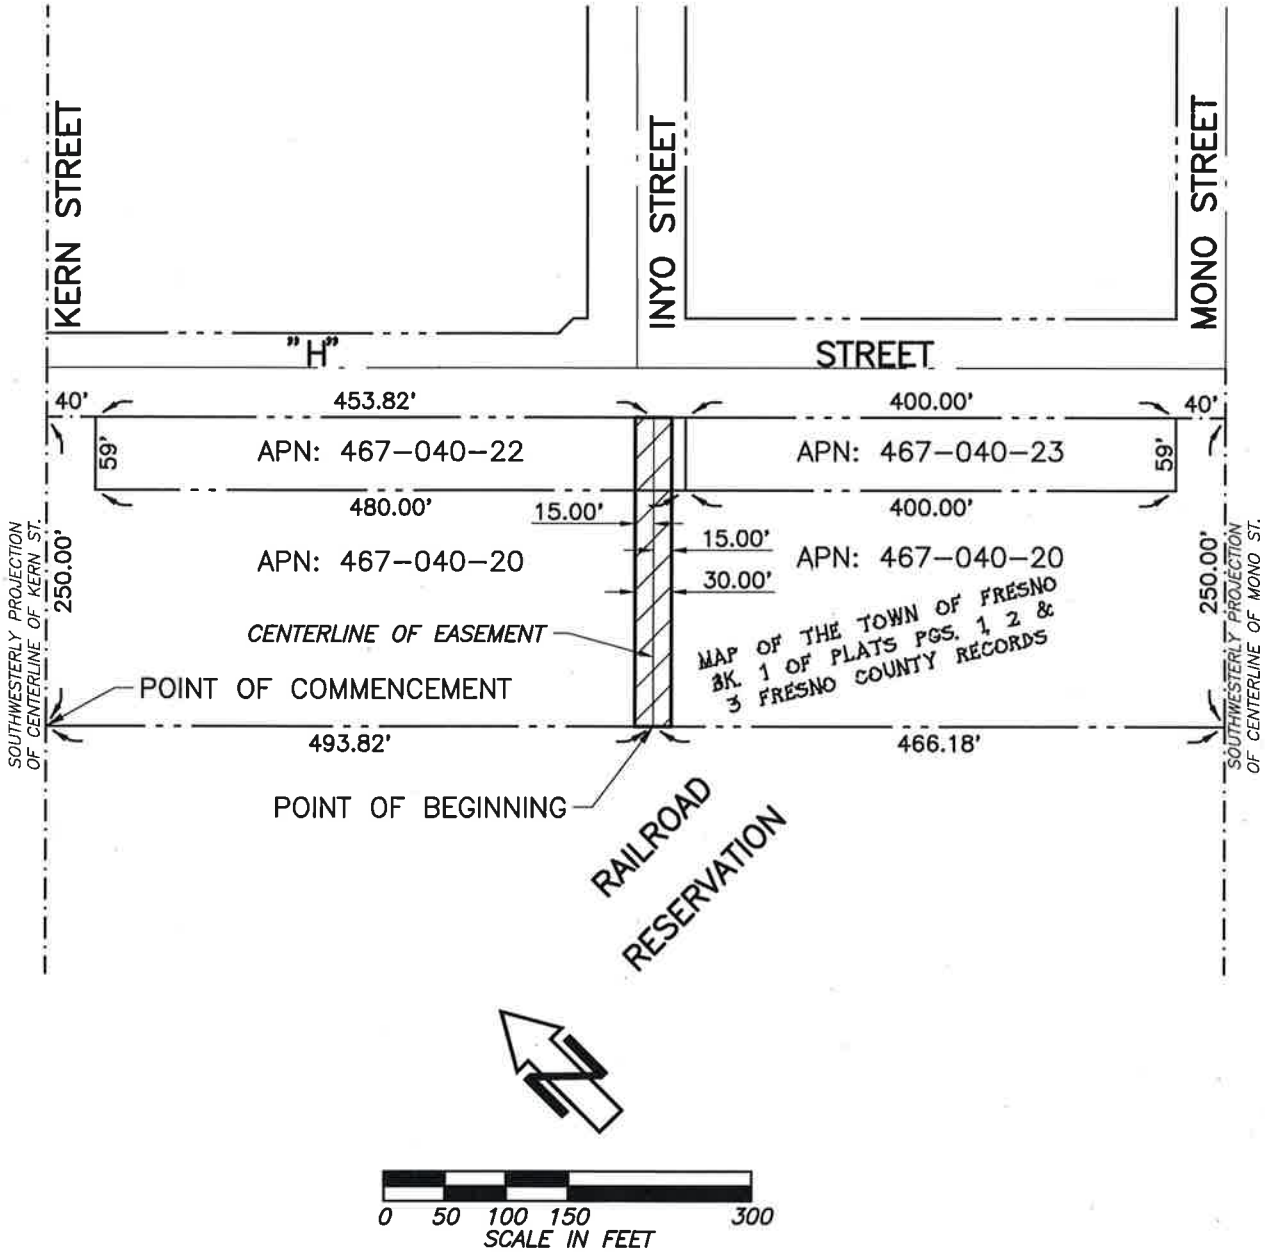

LICENSED LAND SURVEYOR
RANDELL SCOTT WEST
L.S. 8663
STATE OF CALIFORNIA

4/9/2018

LEGEND

- EXISTING CENTERLINE
- PARCEL LINE
- RIGHT OF WAY PROJECTION LINE
- RIGHT OF WAY LINE
- AREA OF RECYCLED WATER LINE EASEMENT

REF. & REV. PLAT NO. ____ 2017-____	**CITY OF FRESNO** DEPARTMENT OF PUBLIC WORKS **RECYCLED WATER LINE EASEMENT** **EXHIBIT "B"**	PROJ. ID. – FUND NO. – ORG. NO. –	
		DRAWN BY: ARG CHECKED BY: RSW DATE: 12/14/17 SCALE: AS NOTED	SHEET NO. 1 OF 1 SHEETS