WALL 1

WALL 2

EXISTING BUILDING PHOTOS

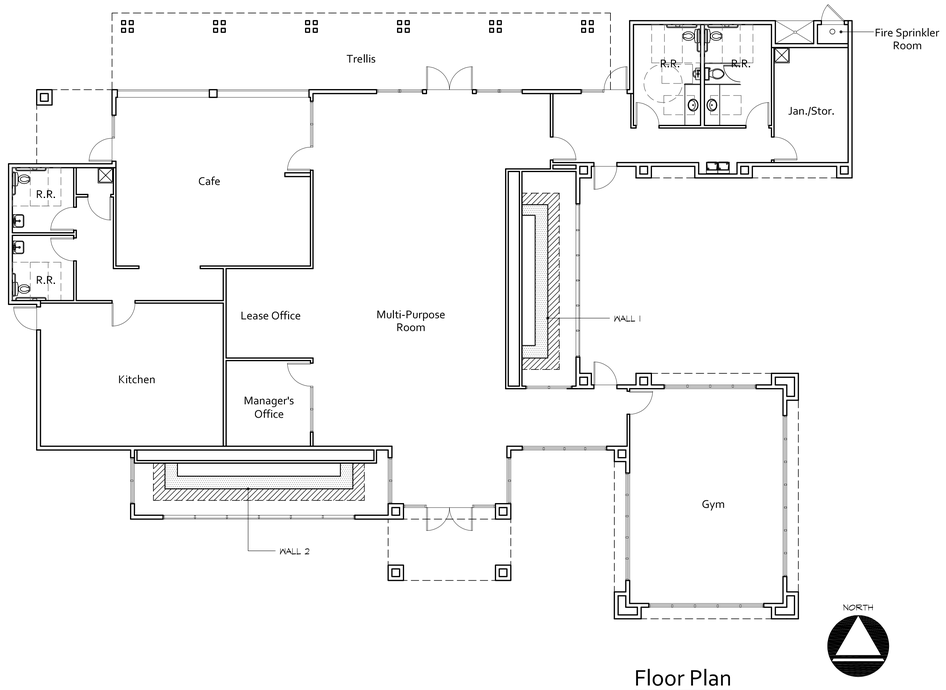

Floor Plan

5,014 S.F.

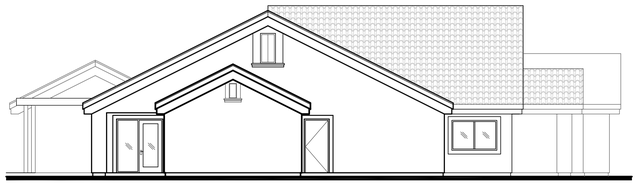

West Elevation

South Elevation

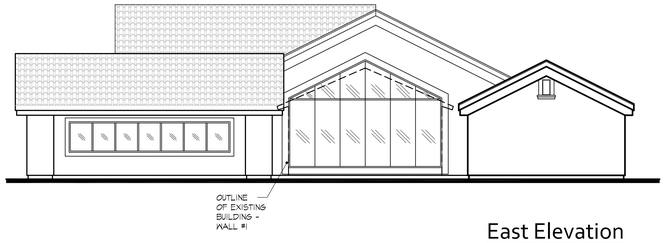

East Elevation

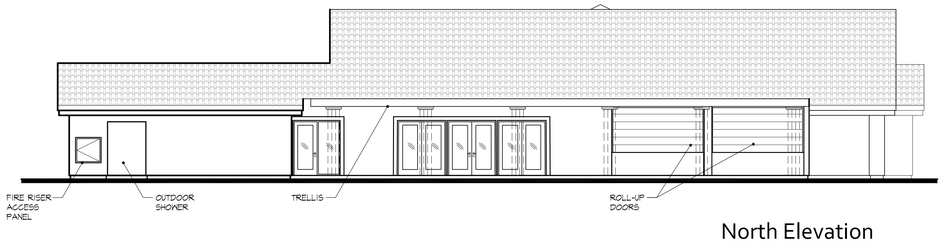

North Elevation

City Use Only

3-14-2022 Floor Plan / Exterior Elevations

iT ARCHITECTURE
1465 North Van Ness Avenue
Fresno, California 93728
559.442.4642 voice
559.485.9081 fax

Architect

Project
Proposed Coffee House and Historic Monument
5860-5870 W. Santa Ana
Tract 5608 Phase 1
Fresno, CA

Owner
Mazen Al-Hindi
1665 W. Shaw Ave. Ste. #103
Fresno, CA 93711

Publishing Status	
Schematic	1/11/22
Design Developm't.	
Site Plan Review	
Bidding	
Plan Check	

Revisions

Scale 1/8"=1'-0"

Project Manager IAN ROBERTSON

Project Number 21-072

Sheet A-3.0

ALL IDEAS, DESIGNS, ARRANGEMENTS AND PLANS INDICATED OR REPRESENTED BY THIS DRAWING ARE OWNED BY AND THE PROPERTY OF iT ARCHITECTURE INC. INCORPORATED OR COMPLETED FOR CONSULTANTS AND WERE CREATED, DEVELOPED AND DESIGNED FOR USE ON AND IN CONNECTION WITH THE SPECIFIED PROJECT. NONE OF SUCH IDEAS, DESIGNS, ARRANGEMENTS OR PLANS SHALL BE USED BY OR DISCLOSED TO ANY PERSON, FIRM OR CORPORATION FOR ANY PURPOSE WHATSOEVER WITHOUT THE WRITTEN PERMISSION OF iT ARCHITECTURE INC. INCORPORATED. FILING THESE DRAWINGS OR SPECIFICATIONS WITH ANY PUBLIC AGENCY IS NOT PUBLICATION OF SAME AND NO COPYING, REPRODUCTION OR USE THEREOF IS PERMISSIBLE WITHOUT THE CONSENT OF iT ARCHITECTURE INCORPORATED.