EXHIBIT "A"

SIERRA SKY-PARK
PLAT BOOK 13, PAGE 27, F.C.R.

RADIAL DATA TABLE

RADIAL	BEARING
R1	N 35°42'01" W
R2	S 08°30'54" E

CURVE DATA TABLE

CURVE	RADIUS	ARC LENGTH	DELTA ANGLE
C1	30.00'	47.13'	90°00'33"
C2	375.00'	303.58'	46°23'00"
C3	214.00'	101.54'	27°11'07"
C4	332.00'	219.74'	37°55'19"

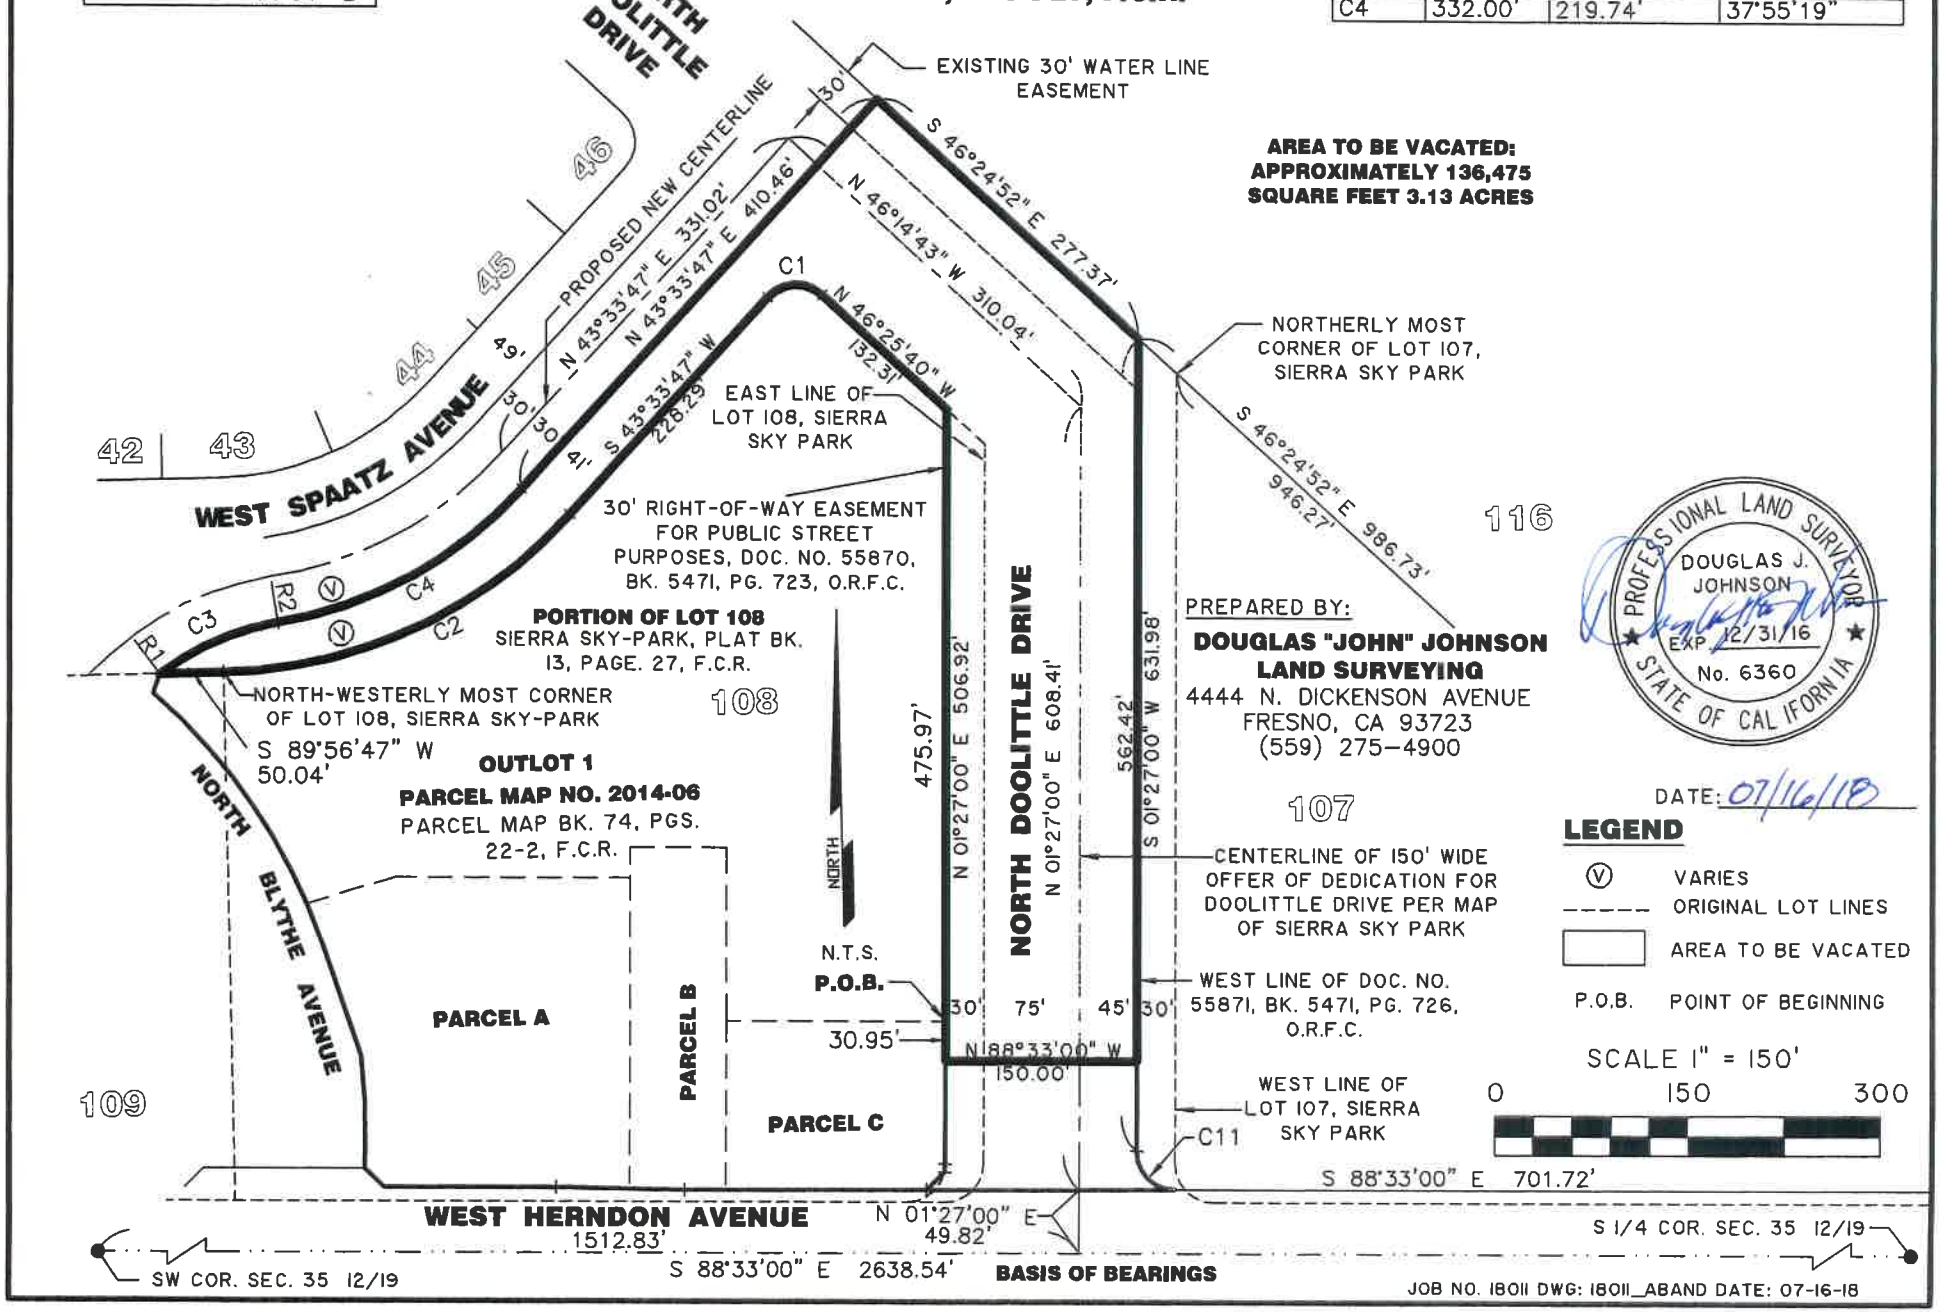

AREA TO BE VACATED:
APPROXIMATELY 136,475
SQUARE FEET 3.13 ACRES

PREPARED BY:
DOUGLAS "JOHN" JOHNSON
LAND SURVEYING
4444 N. DICKENSON AVENUE
FRESNO, CA 93723
(559) 275-4900

PROFESSIONAL LAND SURVEYOR
DOUGLAS J. JOHNSON
EXP. 12/31/16
No. 6360
STATE OF CALIFORNIA

DATE: 07/16/18

LEGEND

- Ⓥ VARIES
- ----- ORIGINAL LOT LINES
- AREA TO BE VACATED
- P.O.B. POINT OF BEGINNING

SCALE 1" = 150'
0 150 300

JOB NO. 18011 DWG: 18011_ABAND DATE: 07-16-18